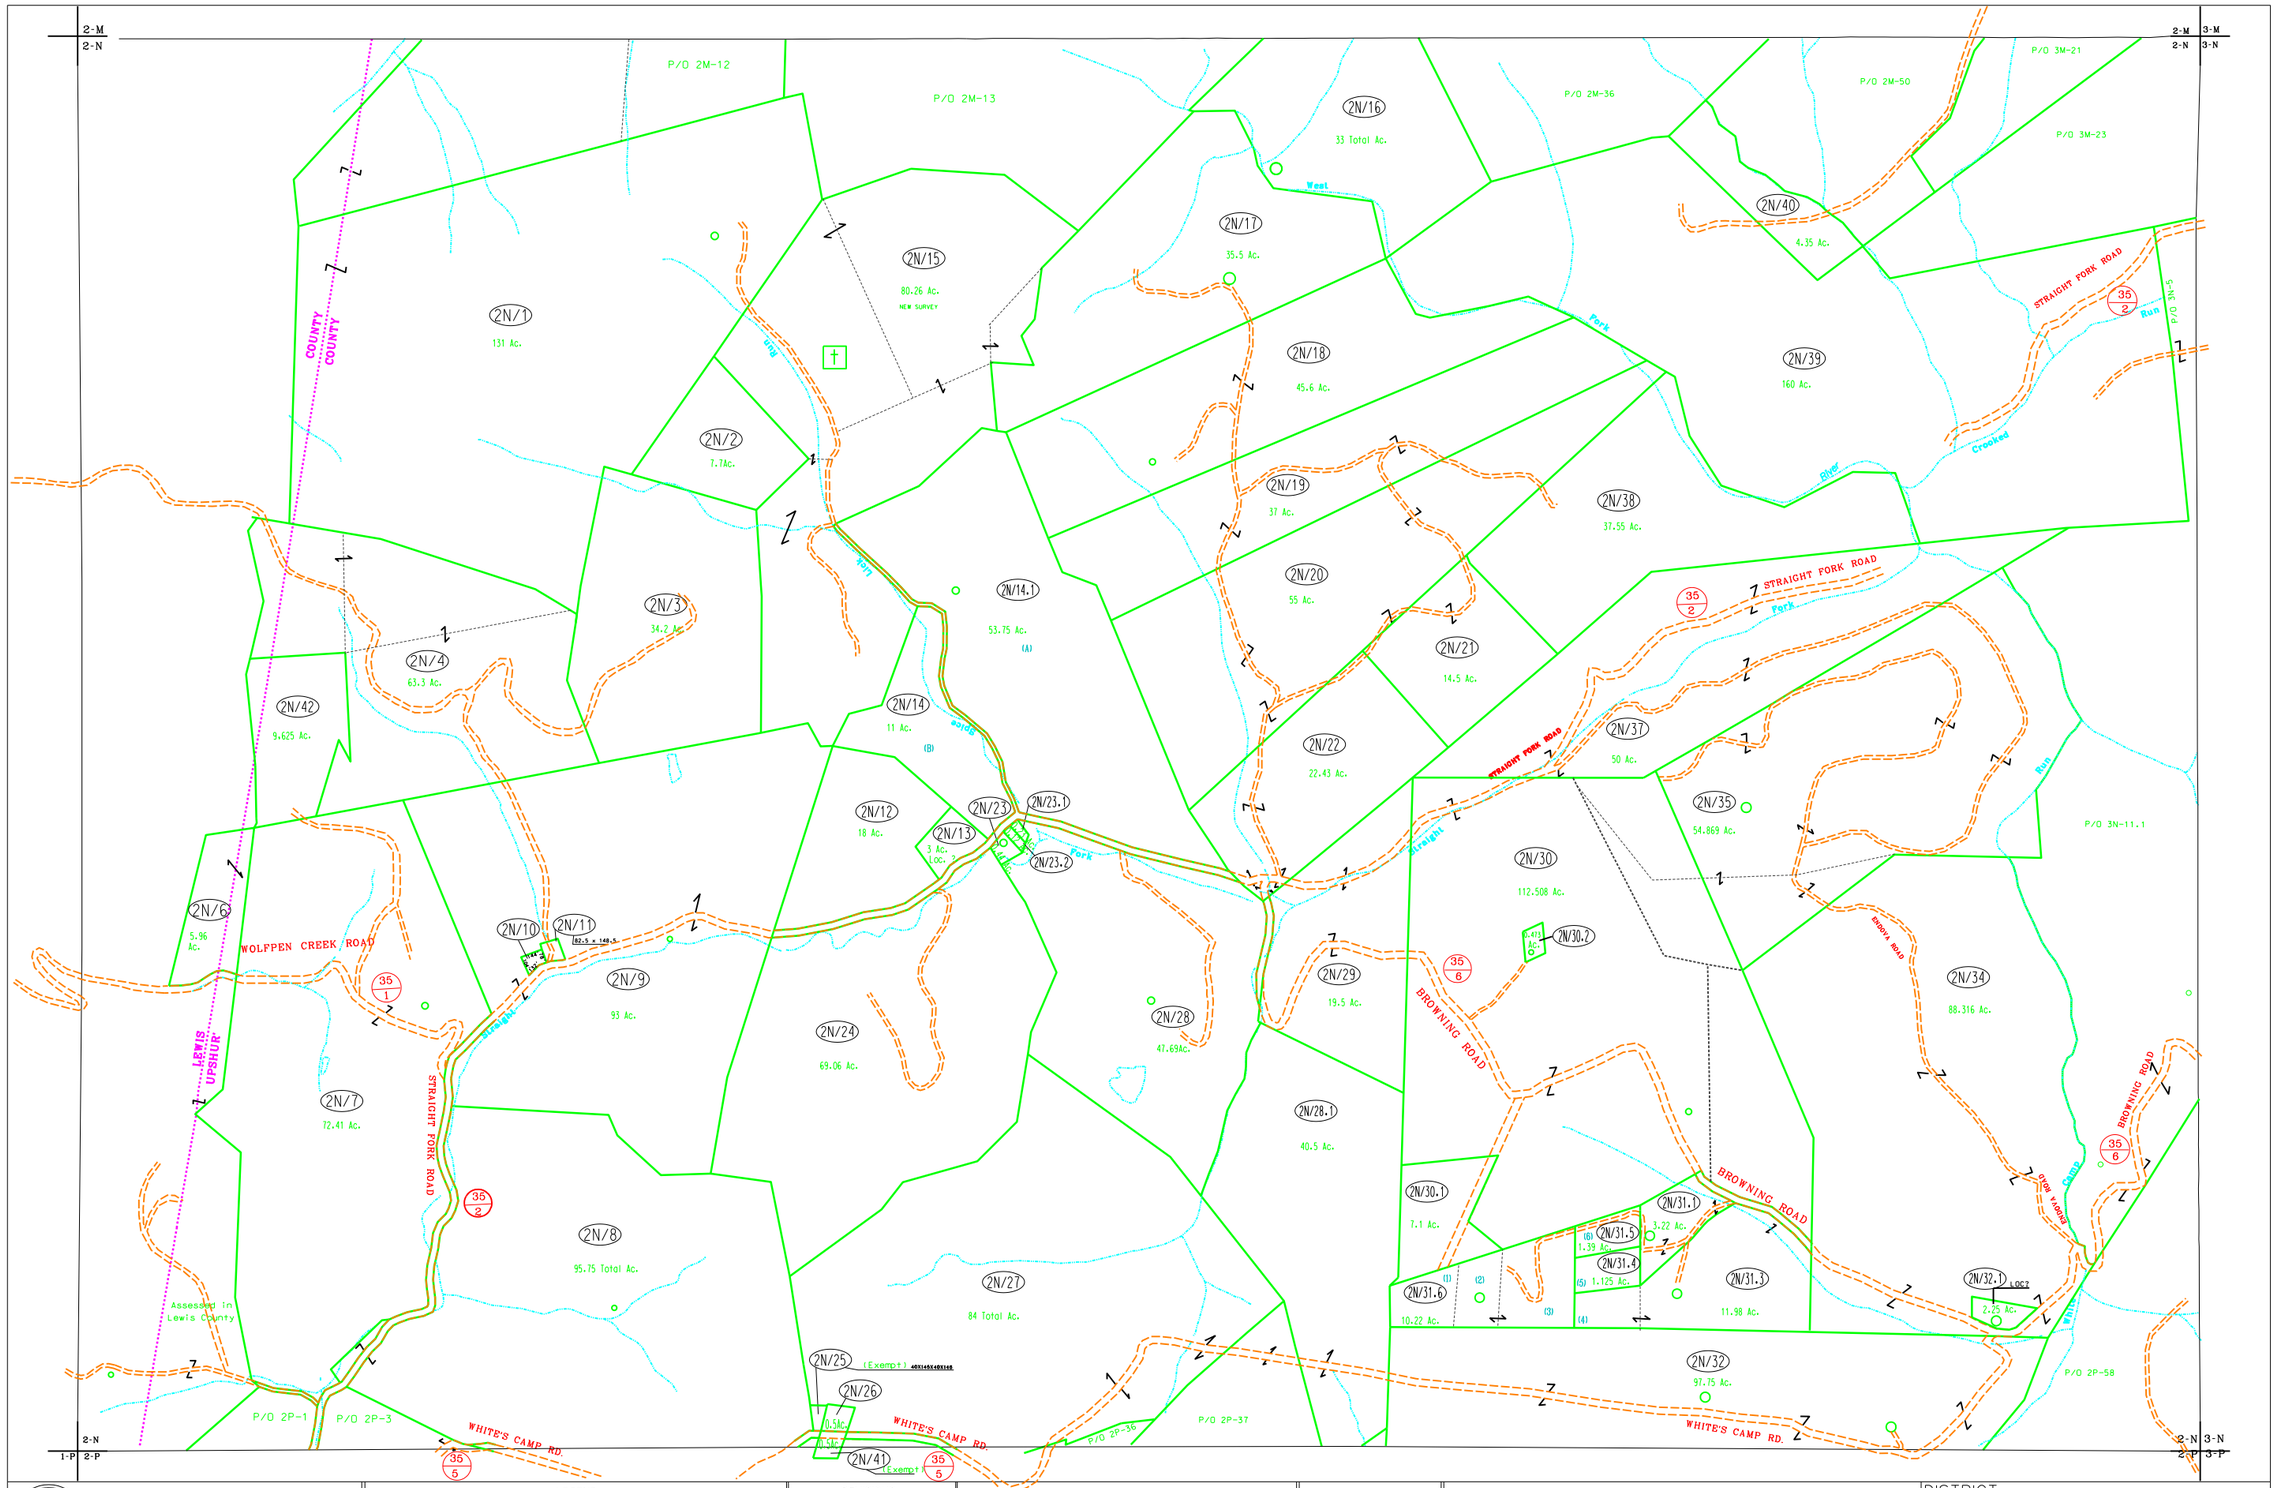

For Tax Purposes Only

Prepared by

Upshur County Assessor Office

Dustin Zickefoose : Assessor

Hugh P McGee, Jr. : Mapper

LEGEND

Property line		Original lot line	
Edge of pavement or roadway		Deed lot number	(15)
Corporation line		Parcel or index number	99
District line		Improvement	
County line		Railroad	

REVISIONS

1	03.14.2005	HPM
2	4/16/2006	HPM
3	6/29/2009	HPM
4	9/13/2009	HPM
5	5/3/2011	HPM
6	3/25/2013	HPM
7	4-16-2014	HPM
8	12-4-2014	HPM

RESTRICTION

All tax maps created under the provisions of reappraisal legislation are the property of Upshur County West Virginia and the reproduction,copying distribution or sale of such tax maps or any copies thereof without the written permission of the Upshur County Assessor is prohibited by law.

KEY MAP

	2M	3M
	2N	3N
1P	2P	3P

UPSHUR COUNTY

STATE OF WEST VIRGINIA

Office of Assessor

DISTRICT

BANKS

SHEET NO:2-N

Date,Aerial Photography:4-25-62

Photo No:-3-138

Date, Map:1-15-63

Scale: 1" = 400'