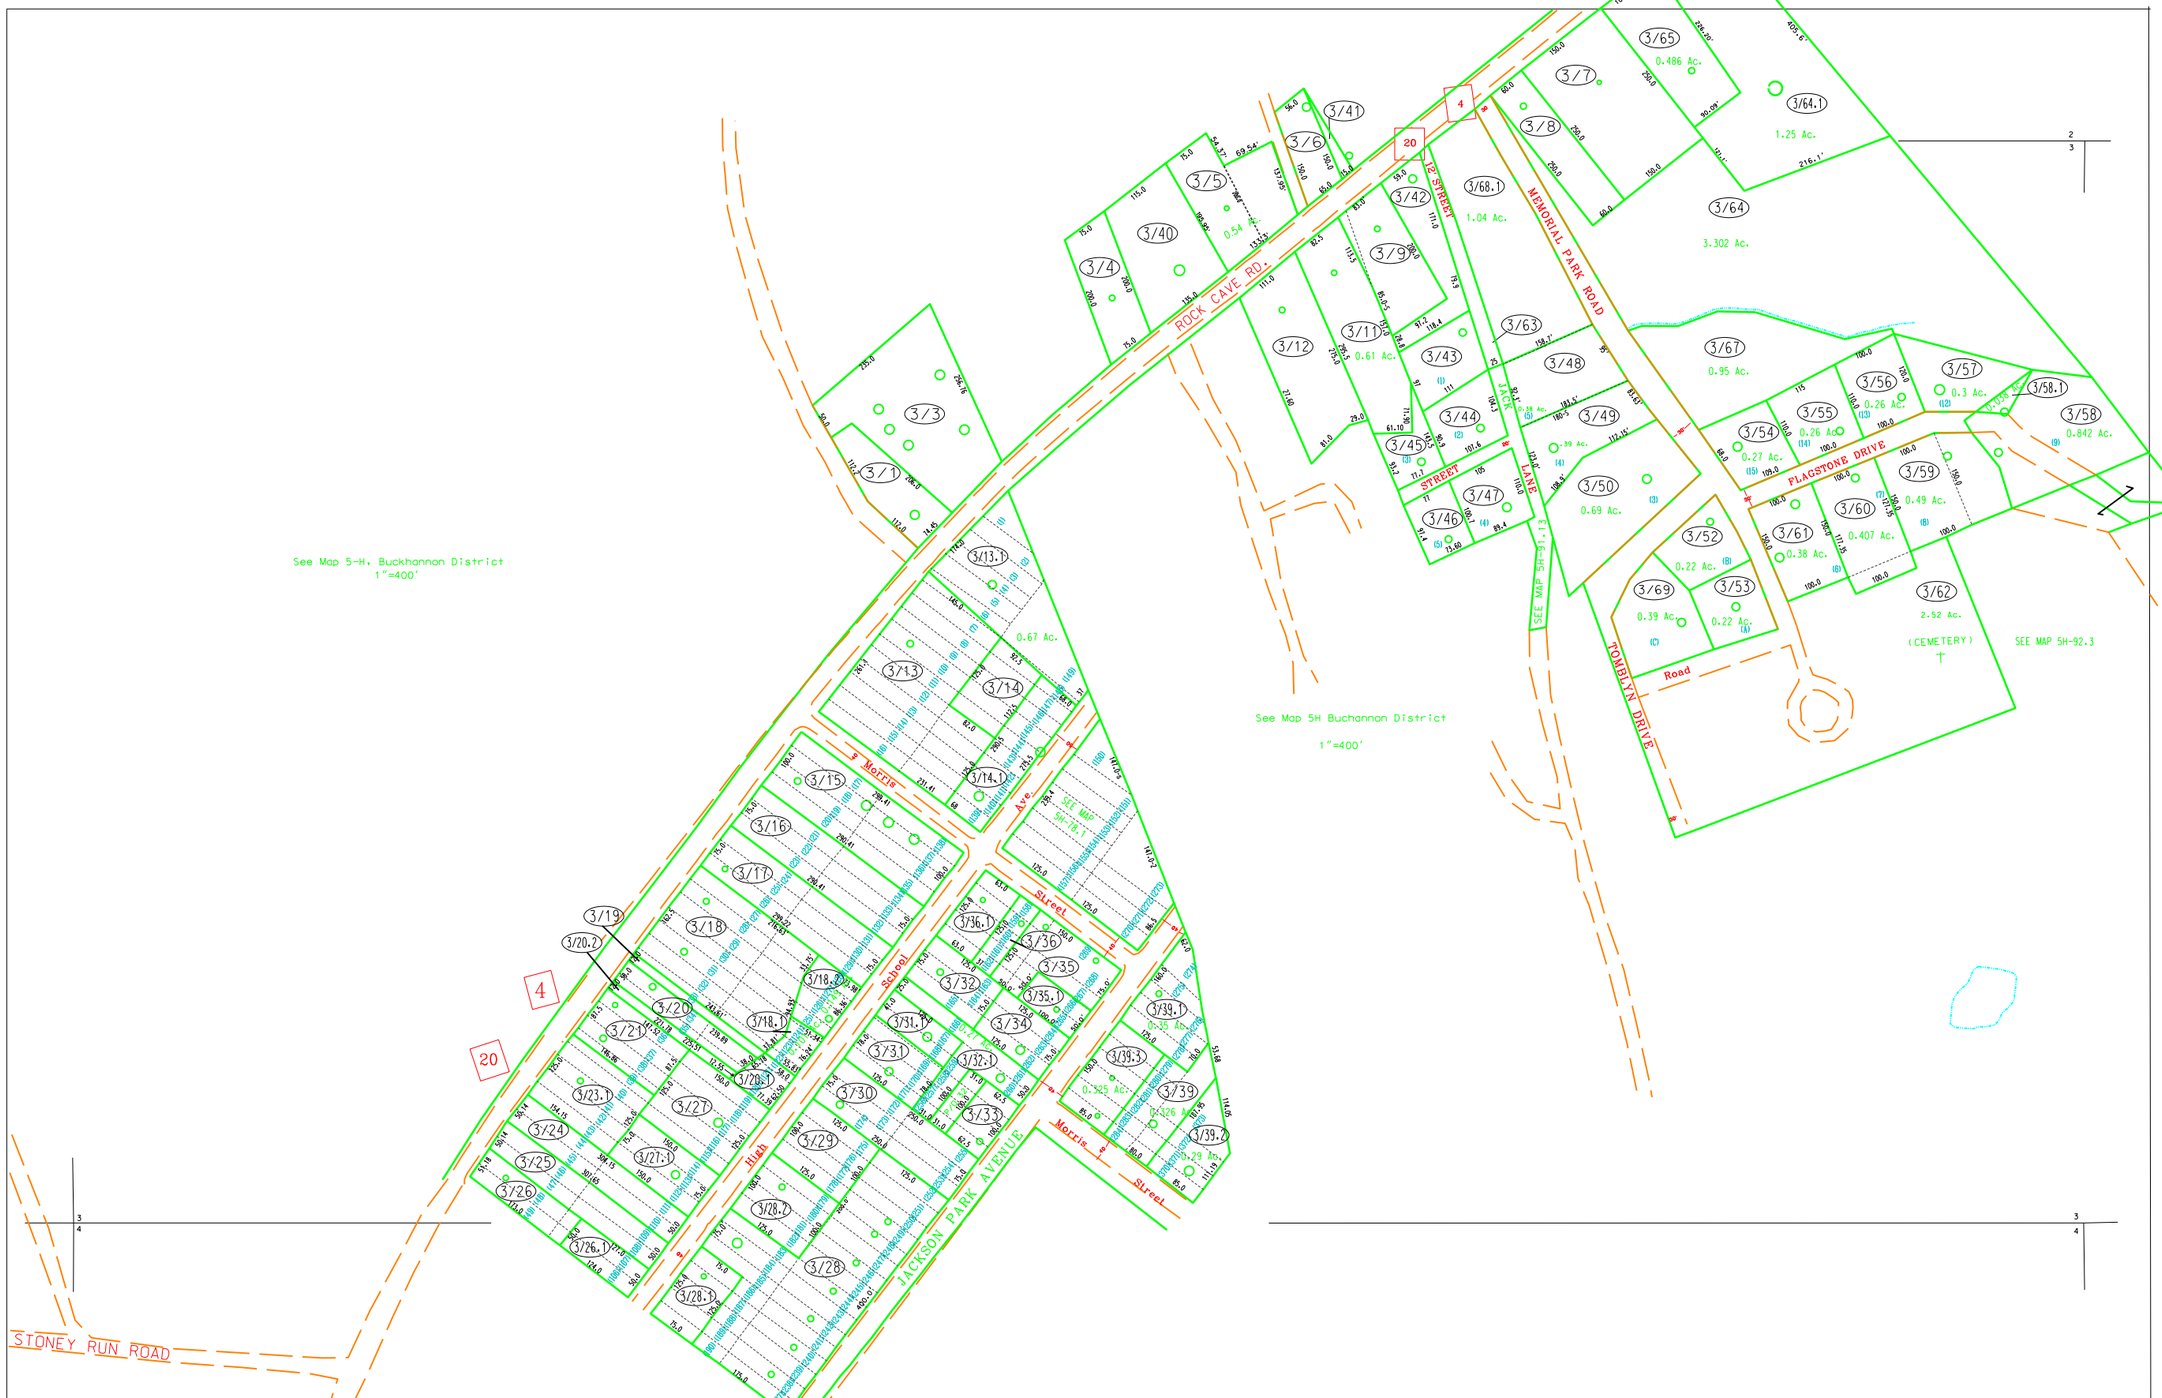

For Tax Purposes Only

Prepared by
Upshur County Assessor Office

Dustin Zickefoose : Assessor
Hugh P McGee, Jr. : Mapper

LEGEND

Property line		Originalot line	
Edge of pavement or roadway		Deed lot number	(15)
Corporation line		Parcel or index number	99
District line		Improvement	o
County line		Railroad	

REVISIONS

1	6/26/2007	HPM
2	6/5/2008	HPM
3	6/28/2008	HPM
4	3/5/2009	HPM
5	6/29/2009	HPM
6	1/25/2010	HPM
7	12/16/2010	HPM
8	12-2-2016	HPM

RESTRICTION

All tax maps created under the provisions of reappraisal legislation are the property of Upshur County West Virginia and the reproduction,copying distribution or sale of such tax maps or any copies thereof without the written permission of the Upshur County Assessor is prohibited by law.

KEY MAP

2
3 4

UPSHUR COUNTY

STATE OF WEST VIRGINIA

Office of Assessor

DISTRICT BUCKHANNON
TENNERTON

SHEET NO: 3

Date,Aerial Photography:April-May,1962
Photo No:3-33

Date, Map:1-31-64
Scale: 1" = 100'