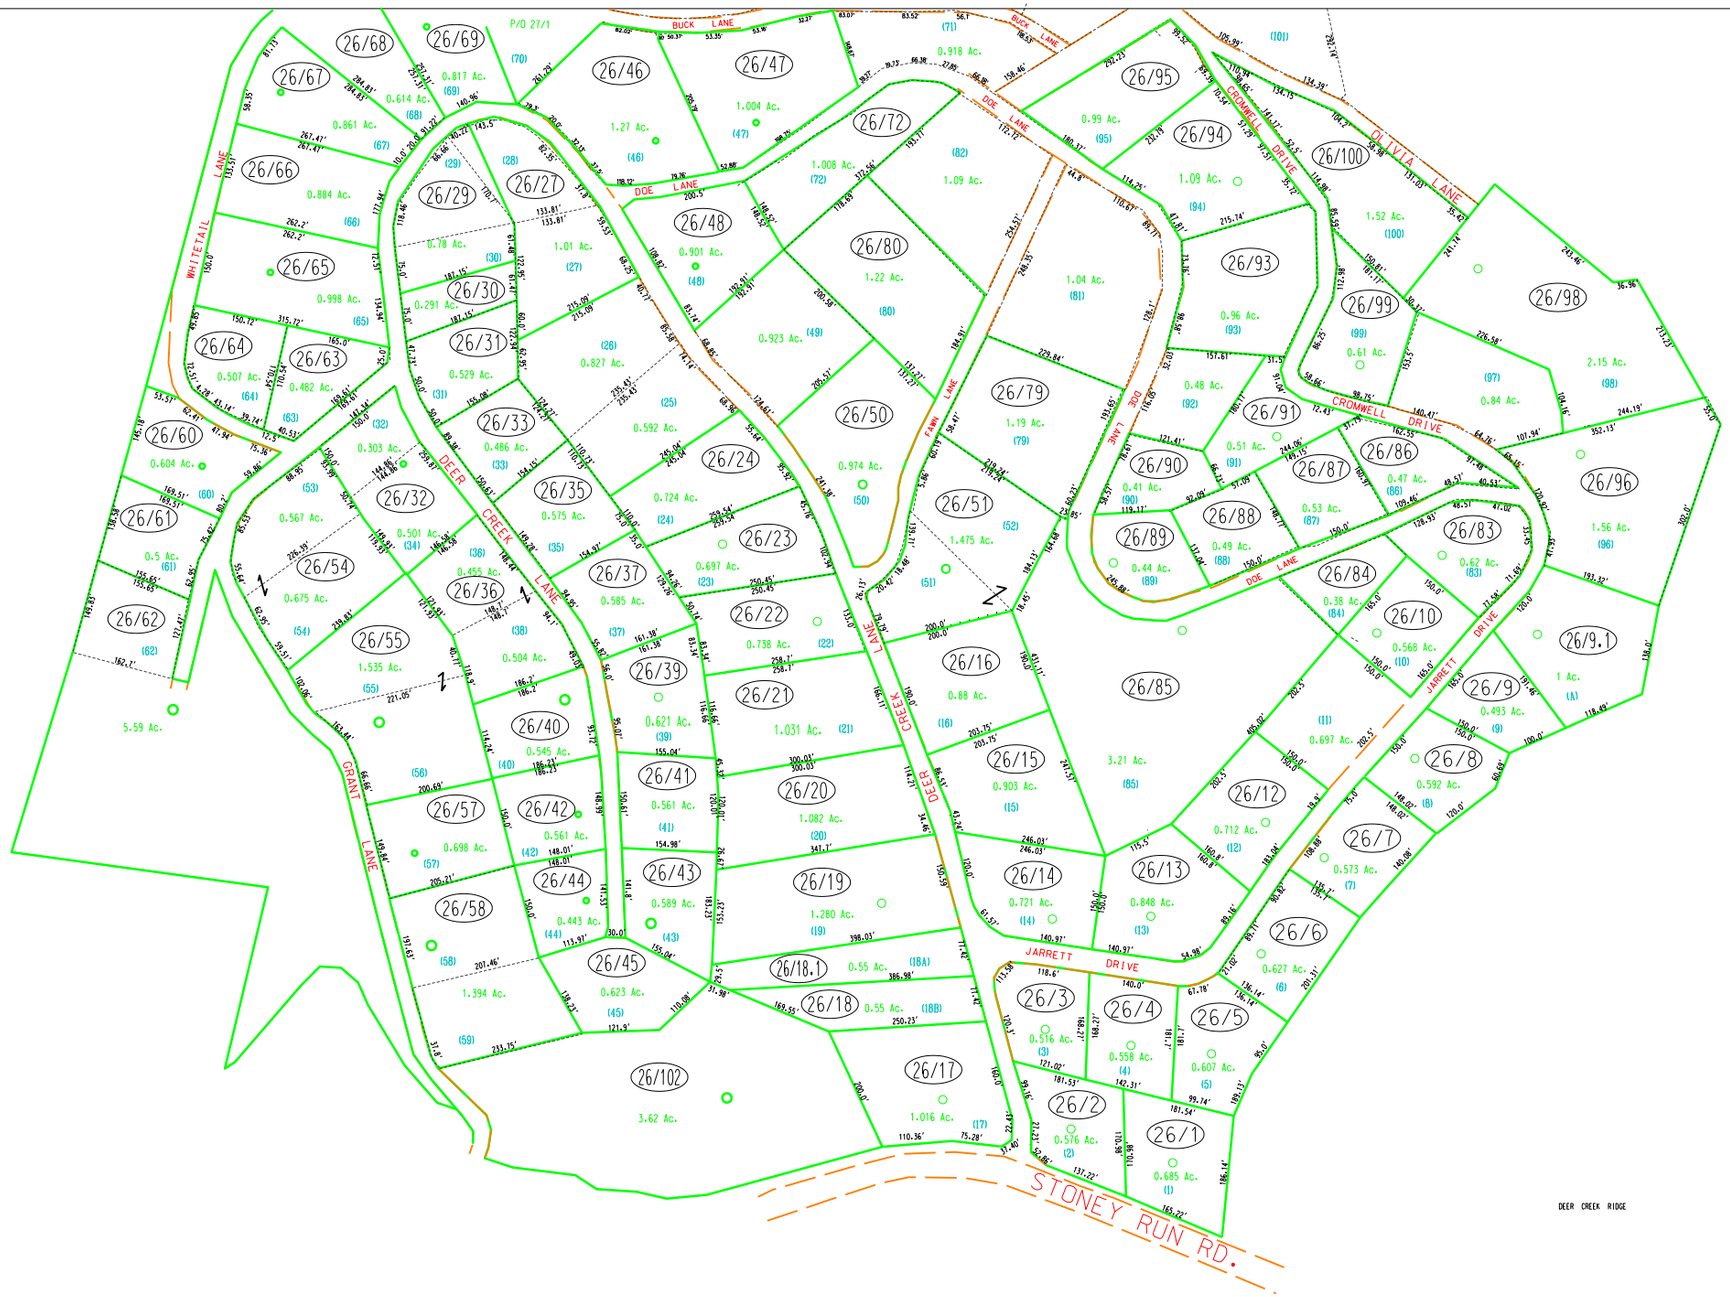

For Tax Purposes Only
Prepared by
Upshur County Assessor Office
Dustin Zickefoose : Assessor
Hugh P McGee, Jr. : Mapper

LEGEND	
Property line	Originator line
Edge of pavement or roadway	Deed lot number (15)
Corporation line	Parcel or index number (99)
District line	Improvement
County line	Railroad

REVISIONS		
1	1/25/2009	HPM
2	6/29/2009	HPM
3	1/25/2010	HPM
4	2/29/2012	HPM
5	6/4/2012	
6	7/3/2012	HPM
7	9/21/2012	HPM
8	6-11-2015	HPM

RESTRICTION

All tax maps created under the provisions of reappraisal legislation are the property of Upshur County West Virginia and the reproduction, copying distribution or sale of such tax maps or any copies thereof without the written permission of the Upshur County Assessor is prohibited by law.

KEY MAP

	27	5G
4G	26	5H
5H	5H	5H

UPSHUR COUNTY

STATE OF WEST VIRGINIA

Office of Assessor

DISTRICT
BUCKHANNON

SHEET NO: 26

Date, Aerial Photography:
Photo No:

Date, Map: 05-2000
Scale: 1" = 100'