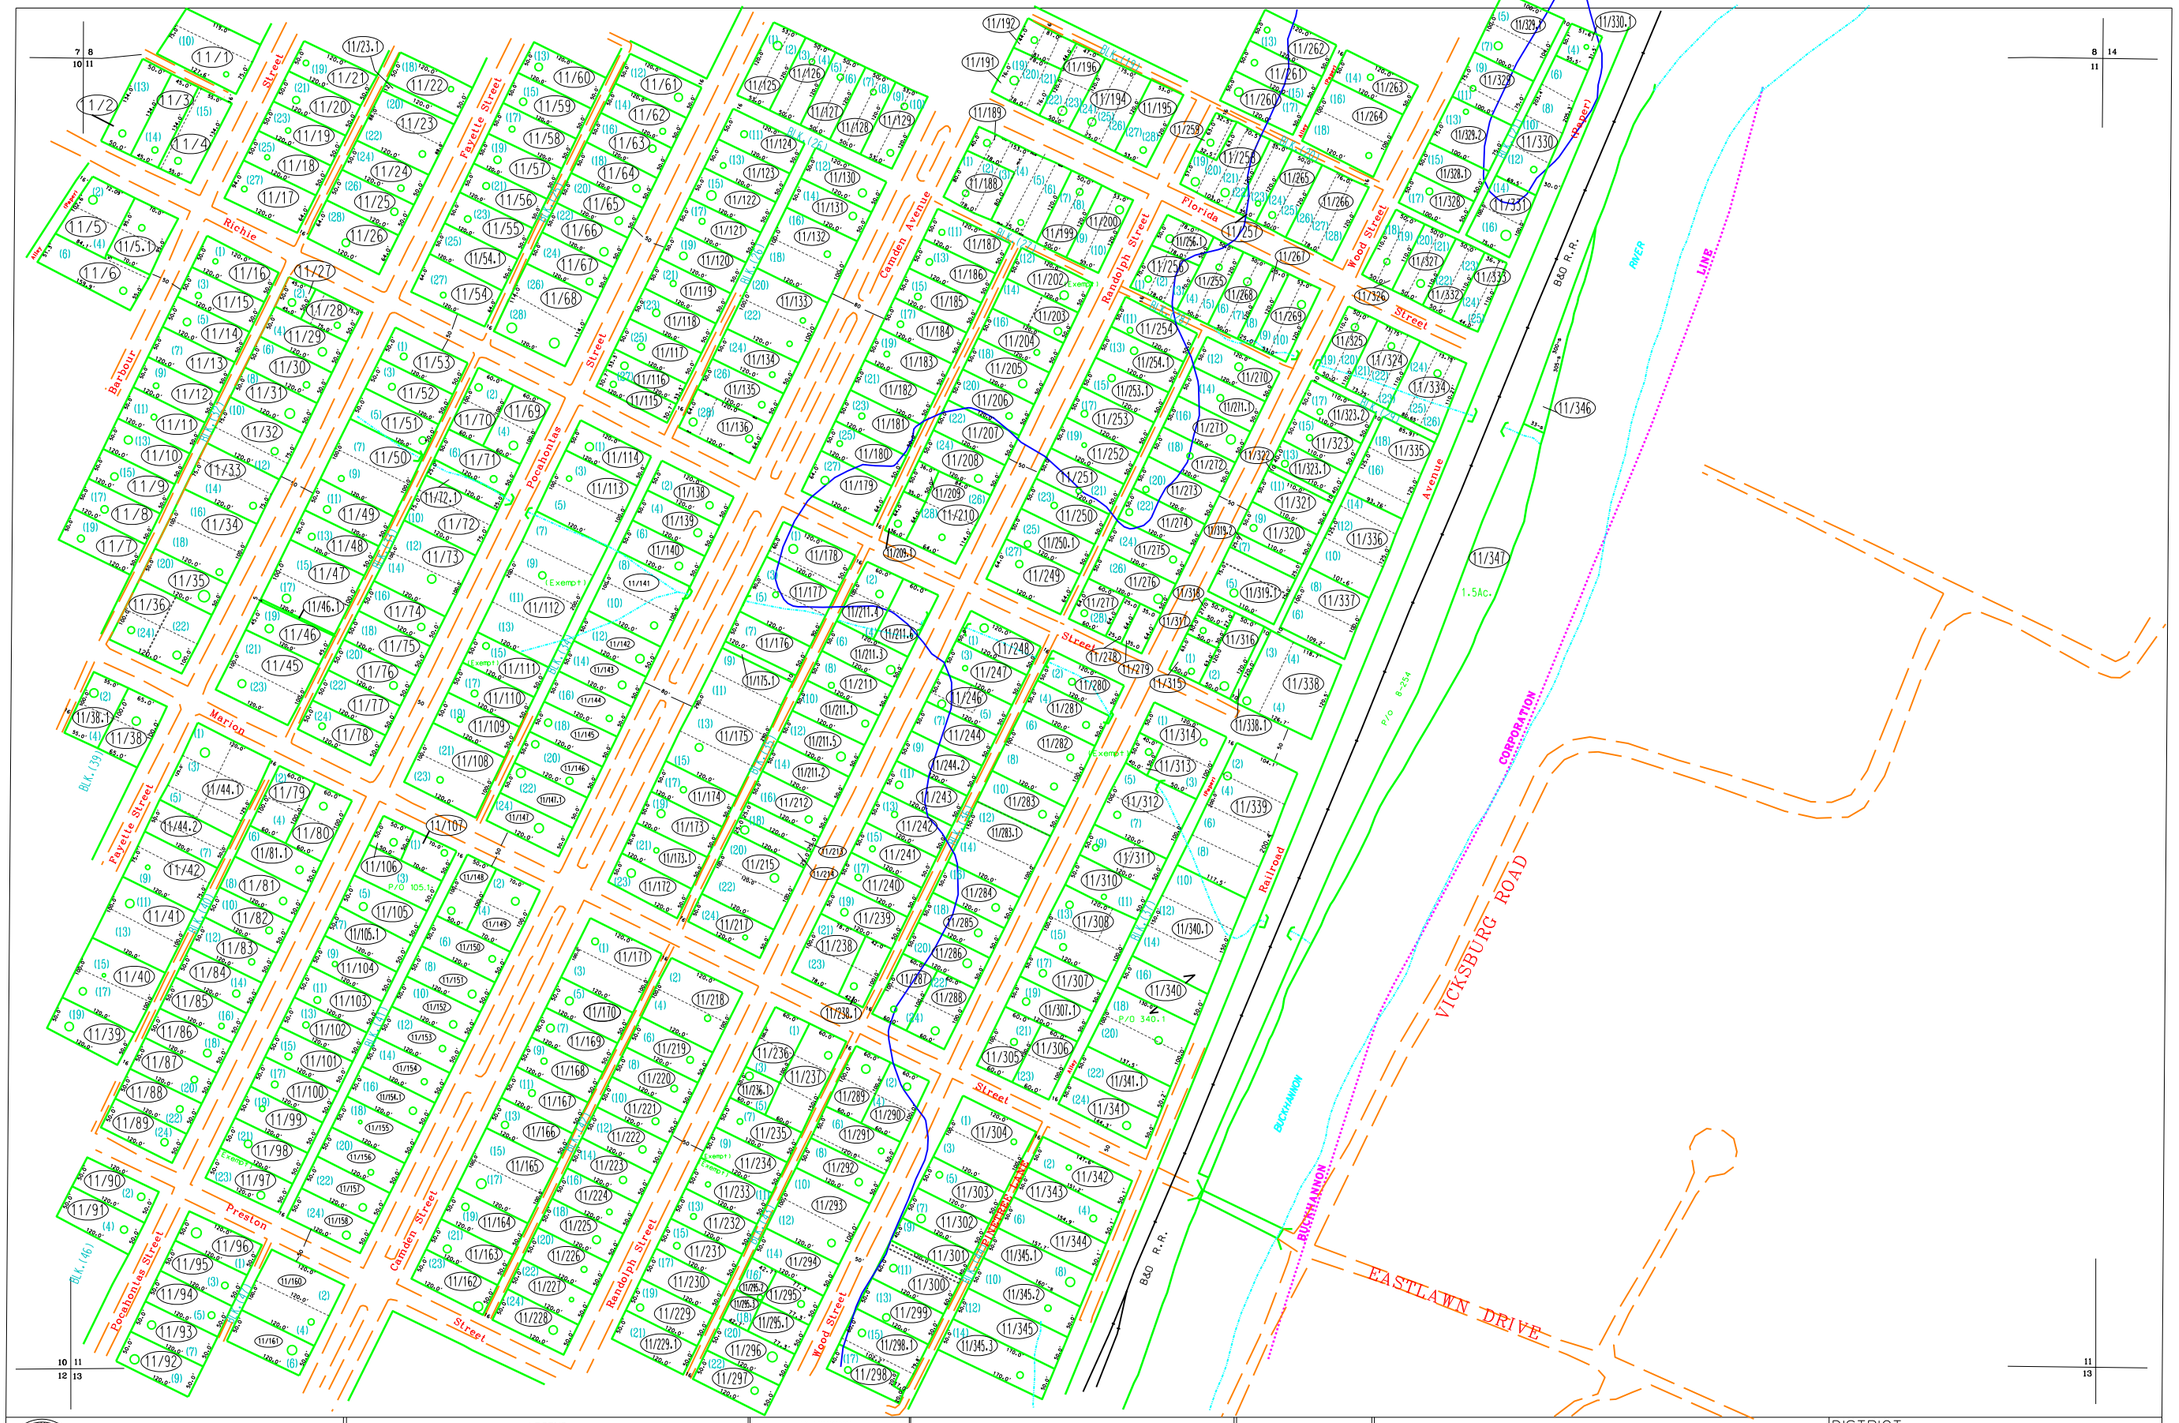

NORTH

For Tax Purposes Only

Prepared by

Upshur County Assessor Office

Donald W Rice : Assessor

Hugh P McGee, Jr. : Mapper

LEGEND			
Property line		Original lot line	
Edge of pavement or roadway		Deed lot number	(15)
Corporation line		Parcel or index number	99
District line		Improvement	o
County line		Railroad	

REVISIONS		
1	9/13/2006	HPM
2	4/8/2009	HPM
3	8/2/2011	HPM
4	12/14/2011	HPM
5	1/19/2012	HPM
6	2/29/2012	HPM
7	10/7/2013	HPM
8	11-5-2015	HPM

RESTRICTION

All tax maps created under the provisions of reappraisal legislation are the property of Upshur County West Virginia and the reproduction, copying distribution or sale of such tax maps or any copies thereof without the written permission of the Upshur County Assessor is prohibited by law.

KEY MAP

7	8	14
10	11	
12	13	

UPSHUR COUNTY

STATE OF WEST VIRGINIA

Office of Assessor

DISTRICT

CITY OF BUCKHANNON

SHEET NO: 11

Date, Aerial Photography: 3-29-62
Photo No: 1-99

Date, Map: 1-13-64
Scale: 1" = 100'