UNION - 510

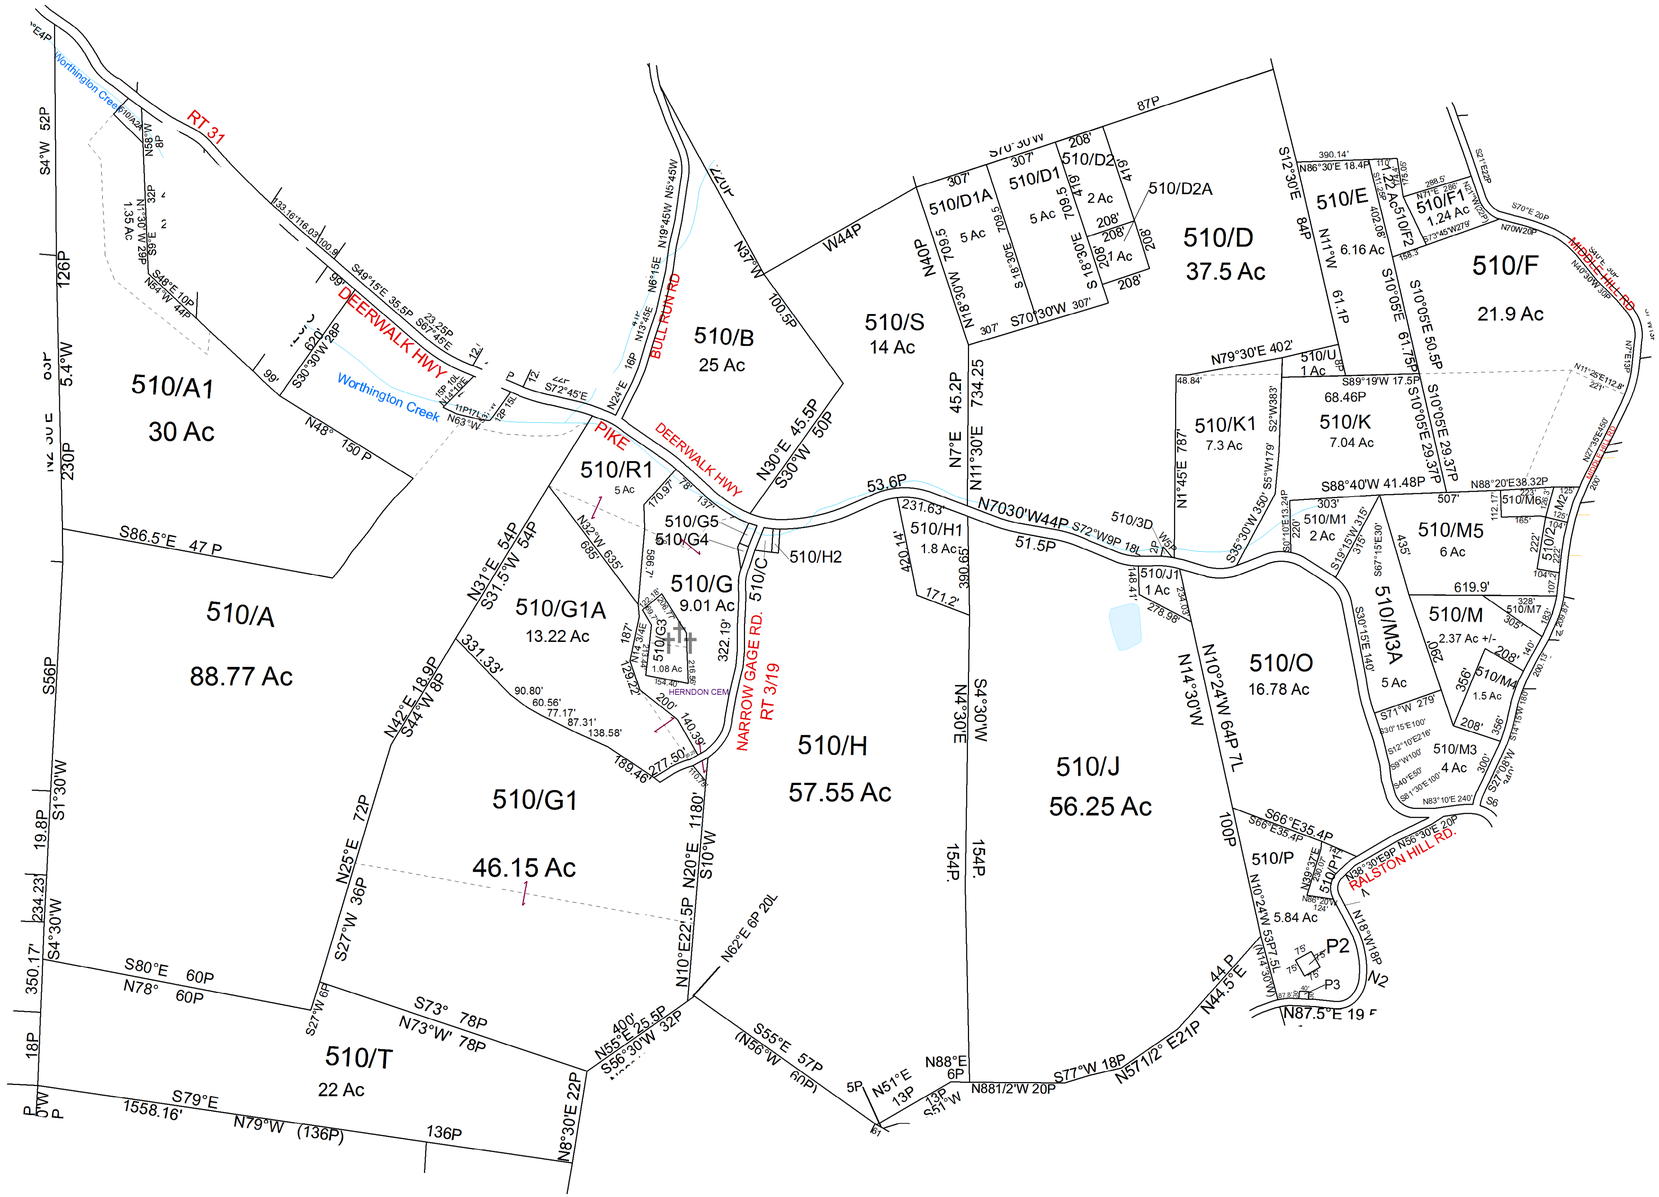

For Tax Purposes Only this is not Authoritative Data
This product was developed for taxation purposes and is therefore not suitable for legal, Engineering, or surveying purposes. Users of this information should review or consult the primary data and information sources to ascertain the appropriate usage of information. Do not copy

500	420	420
500	510	520
580	590	520

Prepared by:RDS

Legend

- Previous Deed
- Property
- Railroad Right of Way
- Road and Railroad R/W
- Road Easement
- Road Right of Way

Deed lot Number (15)
MAP / Parcel Number 19/25
District Number 09

HOSPITAL
POST OFFICE
SCHOOL

District_Lines
CEMT.
LIBARY
AIRPORT
CHURCH

Revisions

1		7		13	
2		8		14	
3		9		15	
4		10		16	
5		11		17	
6		12		18	

WOOD COUNTY
STATE OF WEST VIRGINIA
Office of Assessor

District 9 - UNION

SHEET NO: 510

Date, Aerial Photography:_2016

Map Date: 10/07/2016
Scale : 1" = 300'

Date Saved: 10/06/2016 4:28:02 PM