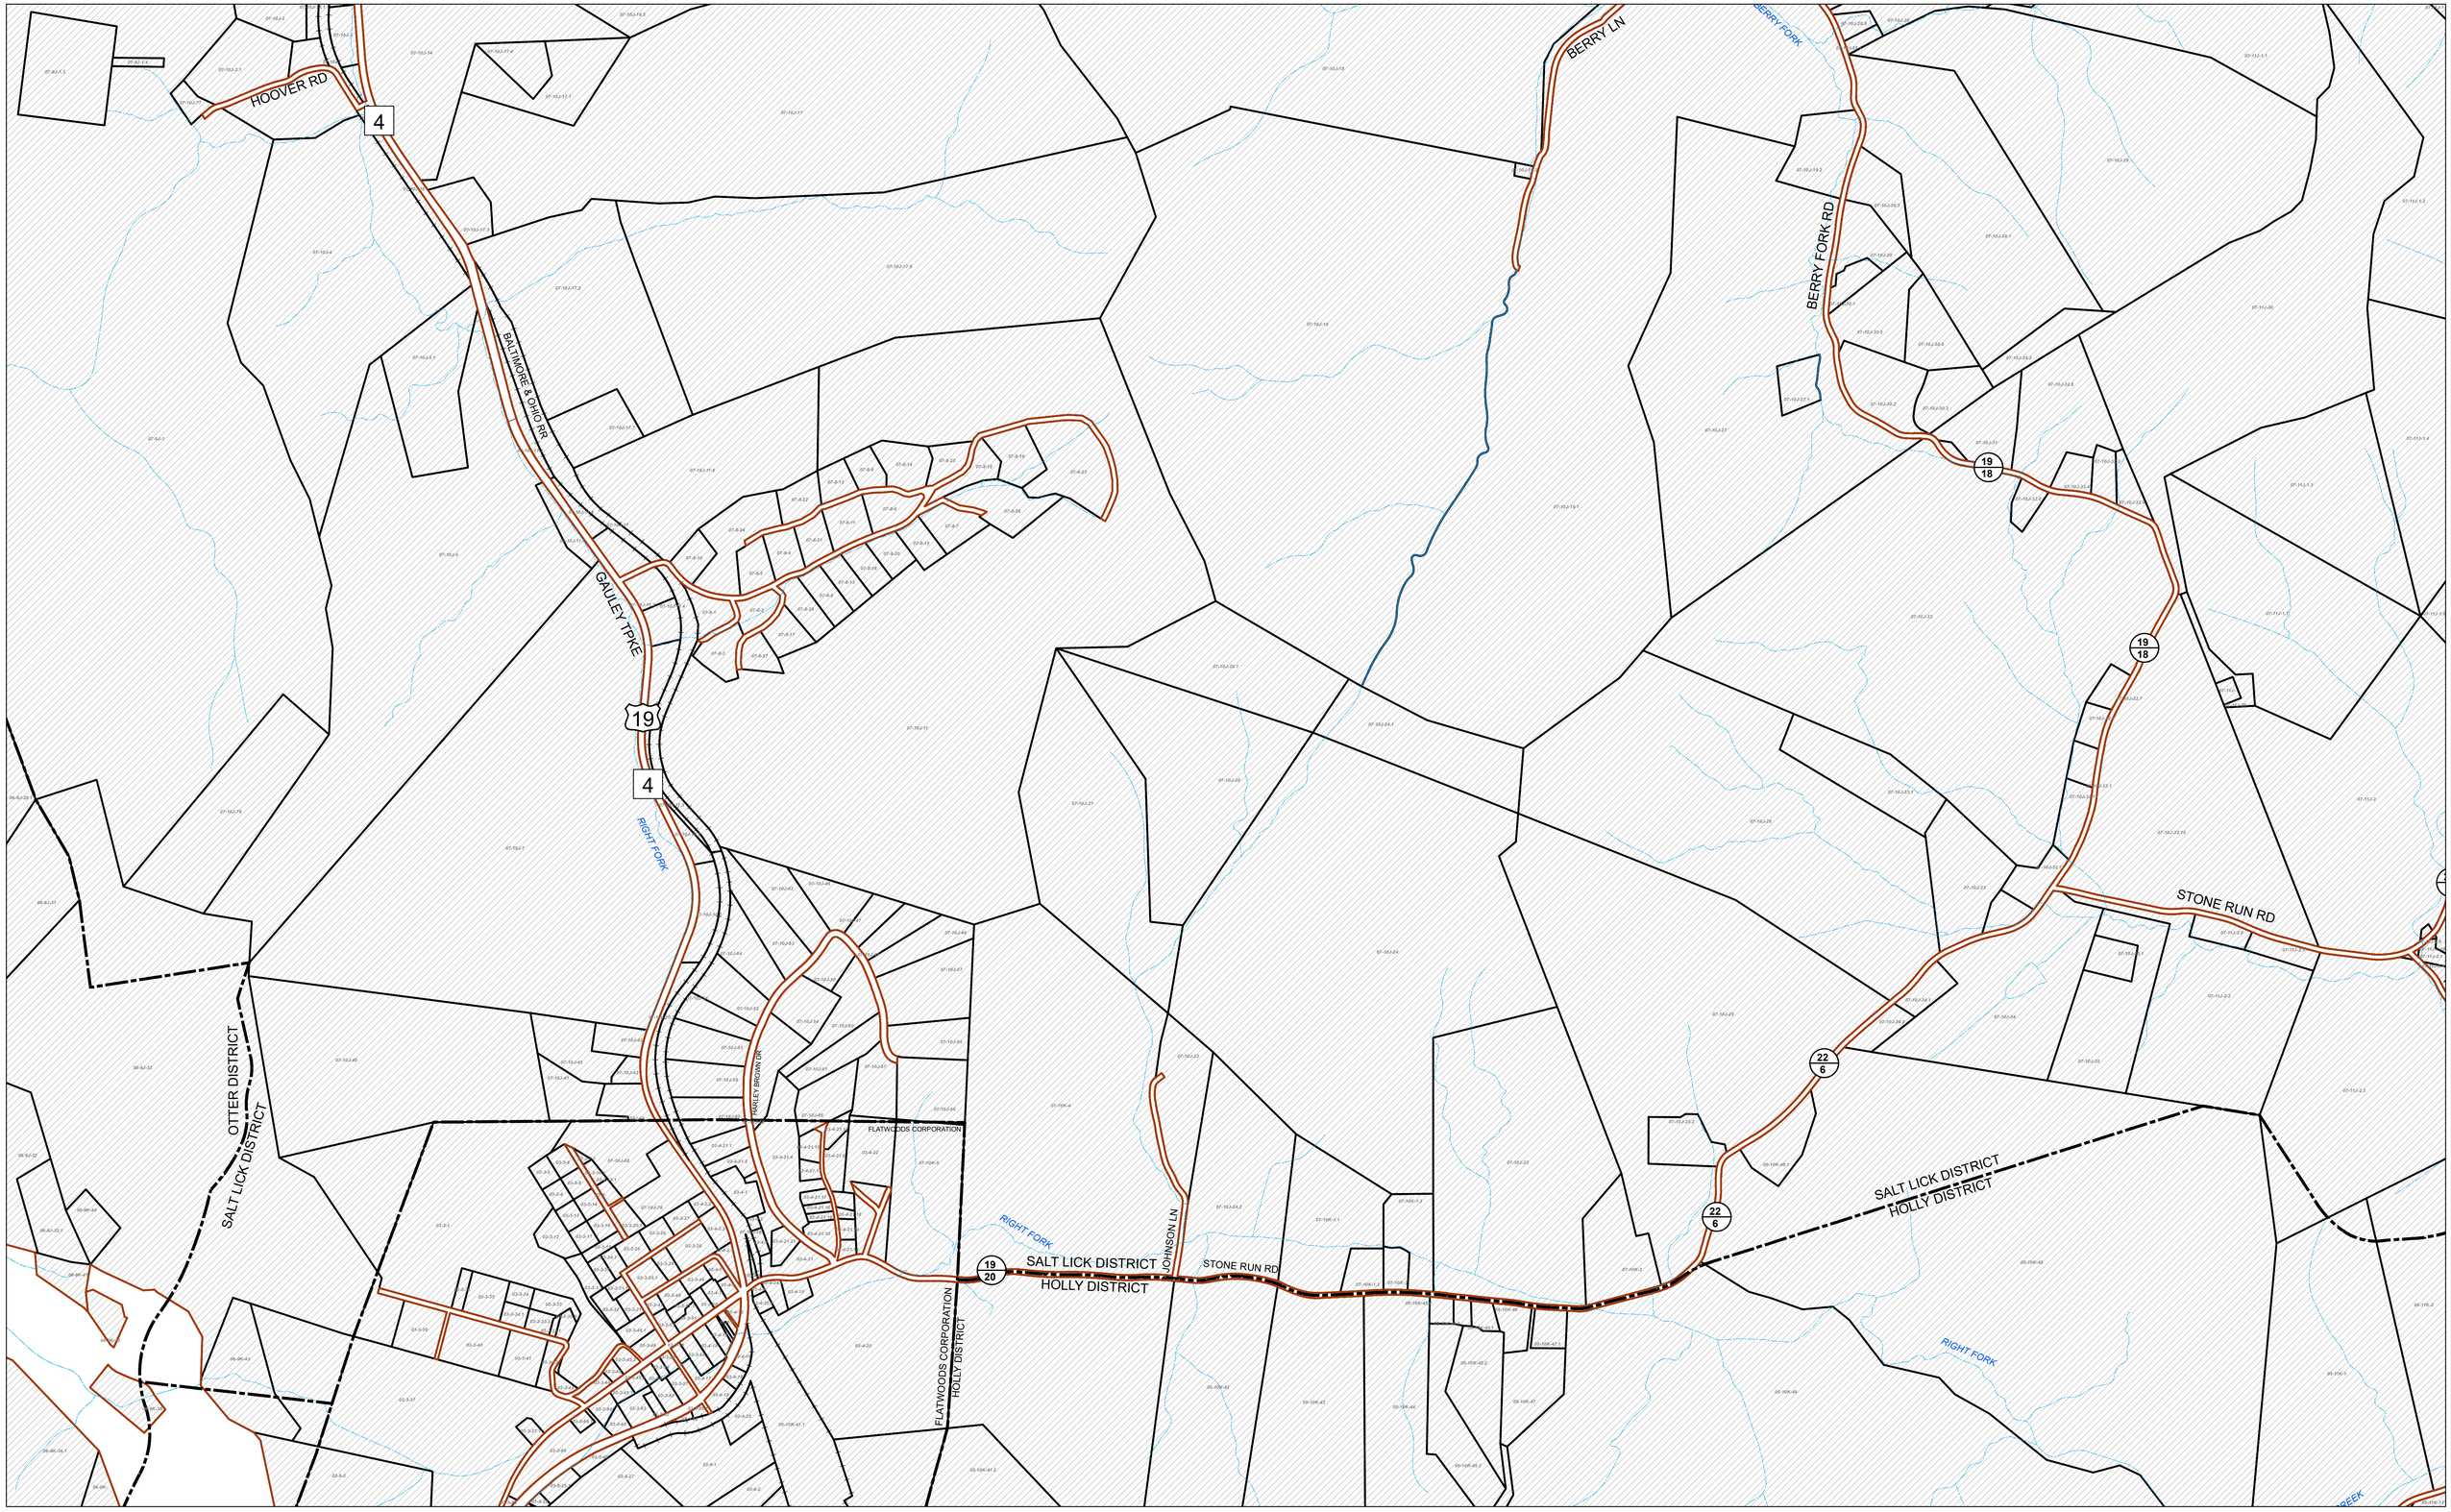

FOR TAX PURPOSES ONLY

Prepared By:
Edith G Tichner
Braxton County Assessor

Legend

Property Line		Original Lot Line	
Road Right of Way		Lot Number	(15)
Corporation Line		Parcel Number	99
District Line		Water	
County Line		Railroad	

Revisions

1	Revised 09/2/2020	9	Revised 10/24/2025	17	
2	Revised 01/31/2022	10	Revised 01/6/2026	18	
3	Revised 09/13/2022	11		19	
4	Revised 01/18/2023	12		20	
5	Revised 07/20/2023	13		21	
6	Revised 01/16/2024	14		22	
7	Revised 10/16/2024	15		23	
8	Revised 03/24/2025	16		24	

STATE OF WEST VIRGINIA
COUNTY OF BRAXTON
Office of Assessor

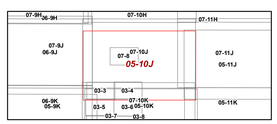

N

HOLLY_DISTRICT
Map: 10J
Date, Aerial Photography: 2019
Date, Map: 1/6/2026
Scale: 1 inch = 400 feet