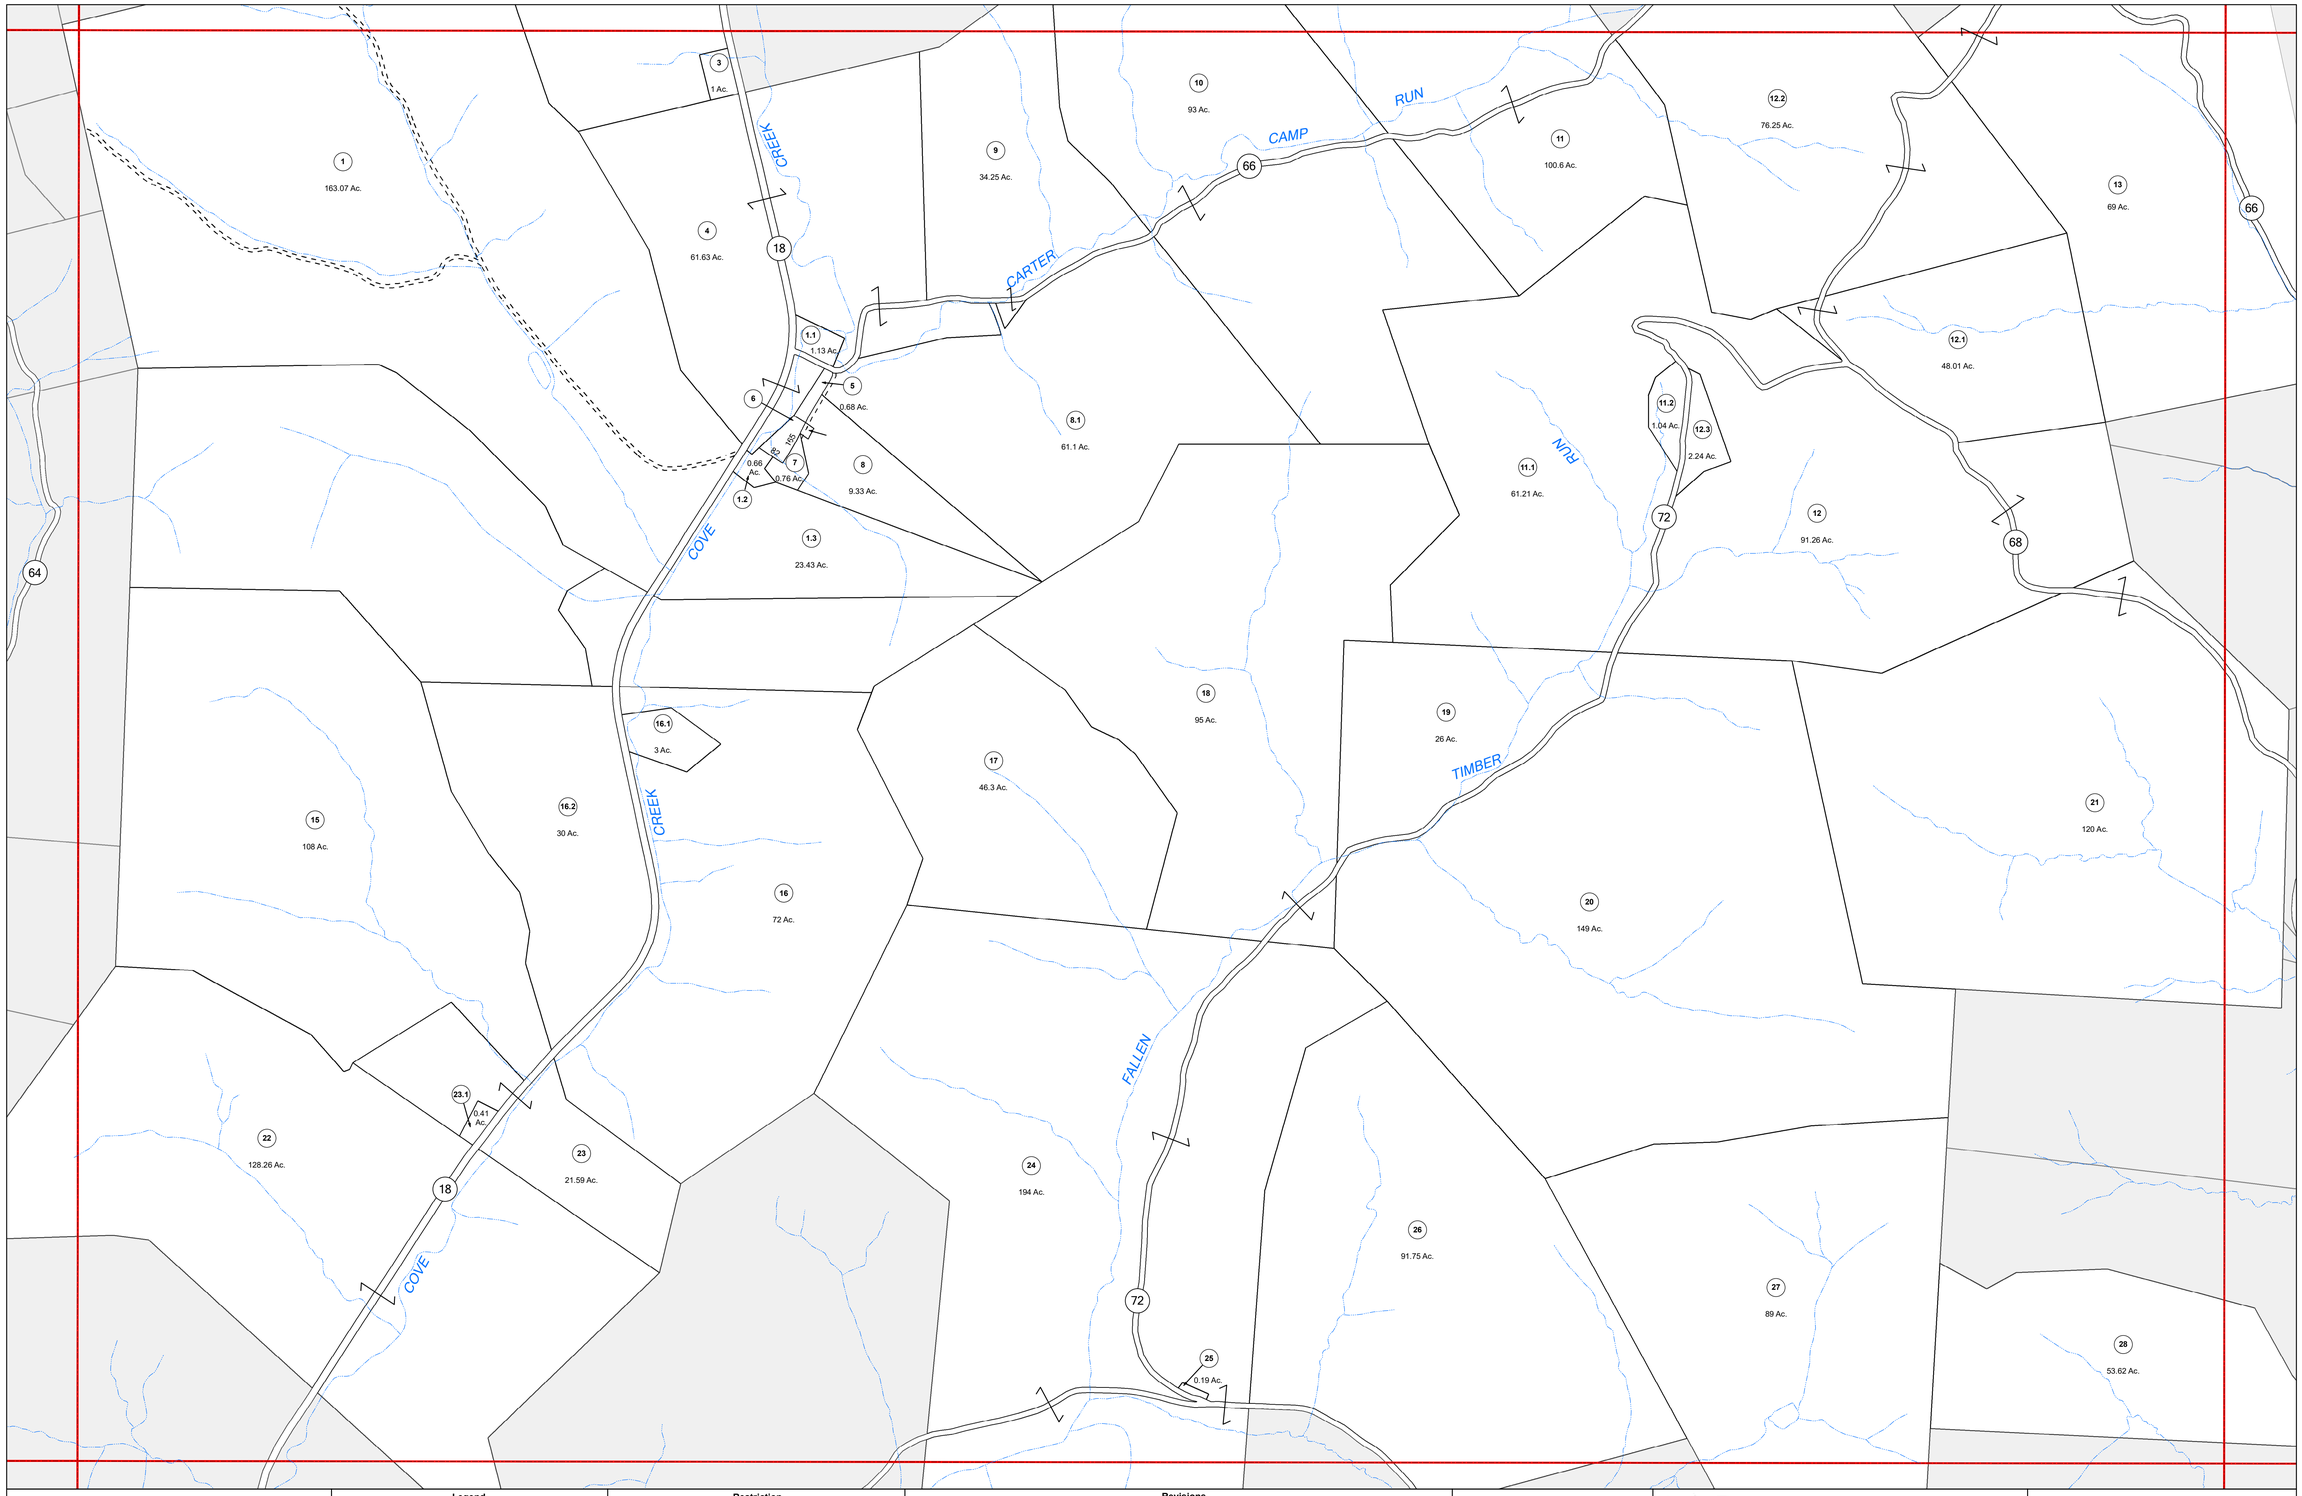

N

FOR TAX PURPOSES ONLY

LANDMARK geospatial
A division of Landmark Forestry LLC

Legend

- District Boundary
- Previous Deed
- Property
- Road Easement
- Railroad Right of Way
- Road Right of Way
- River

Deed lot Number (15)
Parcel or Index Number 9
Unknown
Improvement
Cemetery
Church
Educational

Restriction

REPRODUCTION OF TAX MAPS PROHIBITED
- It is unlawful to copy, photocopy, scan, photograph, or otherwise reproduce this tax map. Pursuant to the provisions of W.Va. CSR § 189-5-5 (2013) no person may reproduce, copy, distribute or sell copies of tax maps prepared by the counties without having first obtained the written permission of the Doddridge County Assessor. In addition to other penalties and civil remedies, any person who, without the written permission of the Doddridge County Assessor, reproduces, copies, distributes, or sells or who allows the reproduction, copying, distribution or sale of tax maps prepared by the Doddridge County Assessor, shall be refused permission by the Doddridge County Assessor or Assessor's agent to purchase tax maps in the future.

Revisions

1	LANDMARK 9/1/2016	10	19	28	
2		11	20	29	
3		12	21	30	
4		13	22	31	
5		14	23	32	
6		15	24	33	
7		16	25	34	
8		17	26	35	
9		18	27	36	

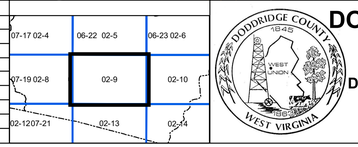

DODDRIDGE COUNTY
1845
WEST UNION
WEST VIRGINIA

DODDRIDGE COUNTY
Assessor's Office
David E. Sponaugle, Assessor
WEST UNION, WV

COVE

District 02 Map No. 9
Date of Publication: 2/11/2025
Scale: 1"=400'