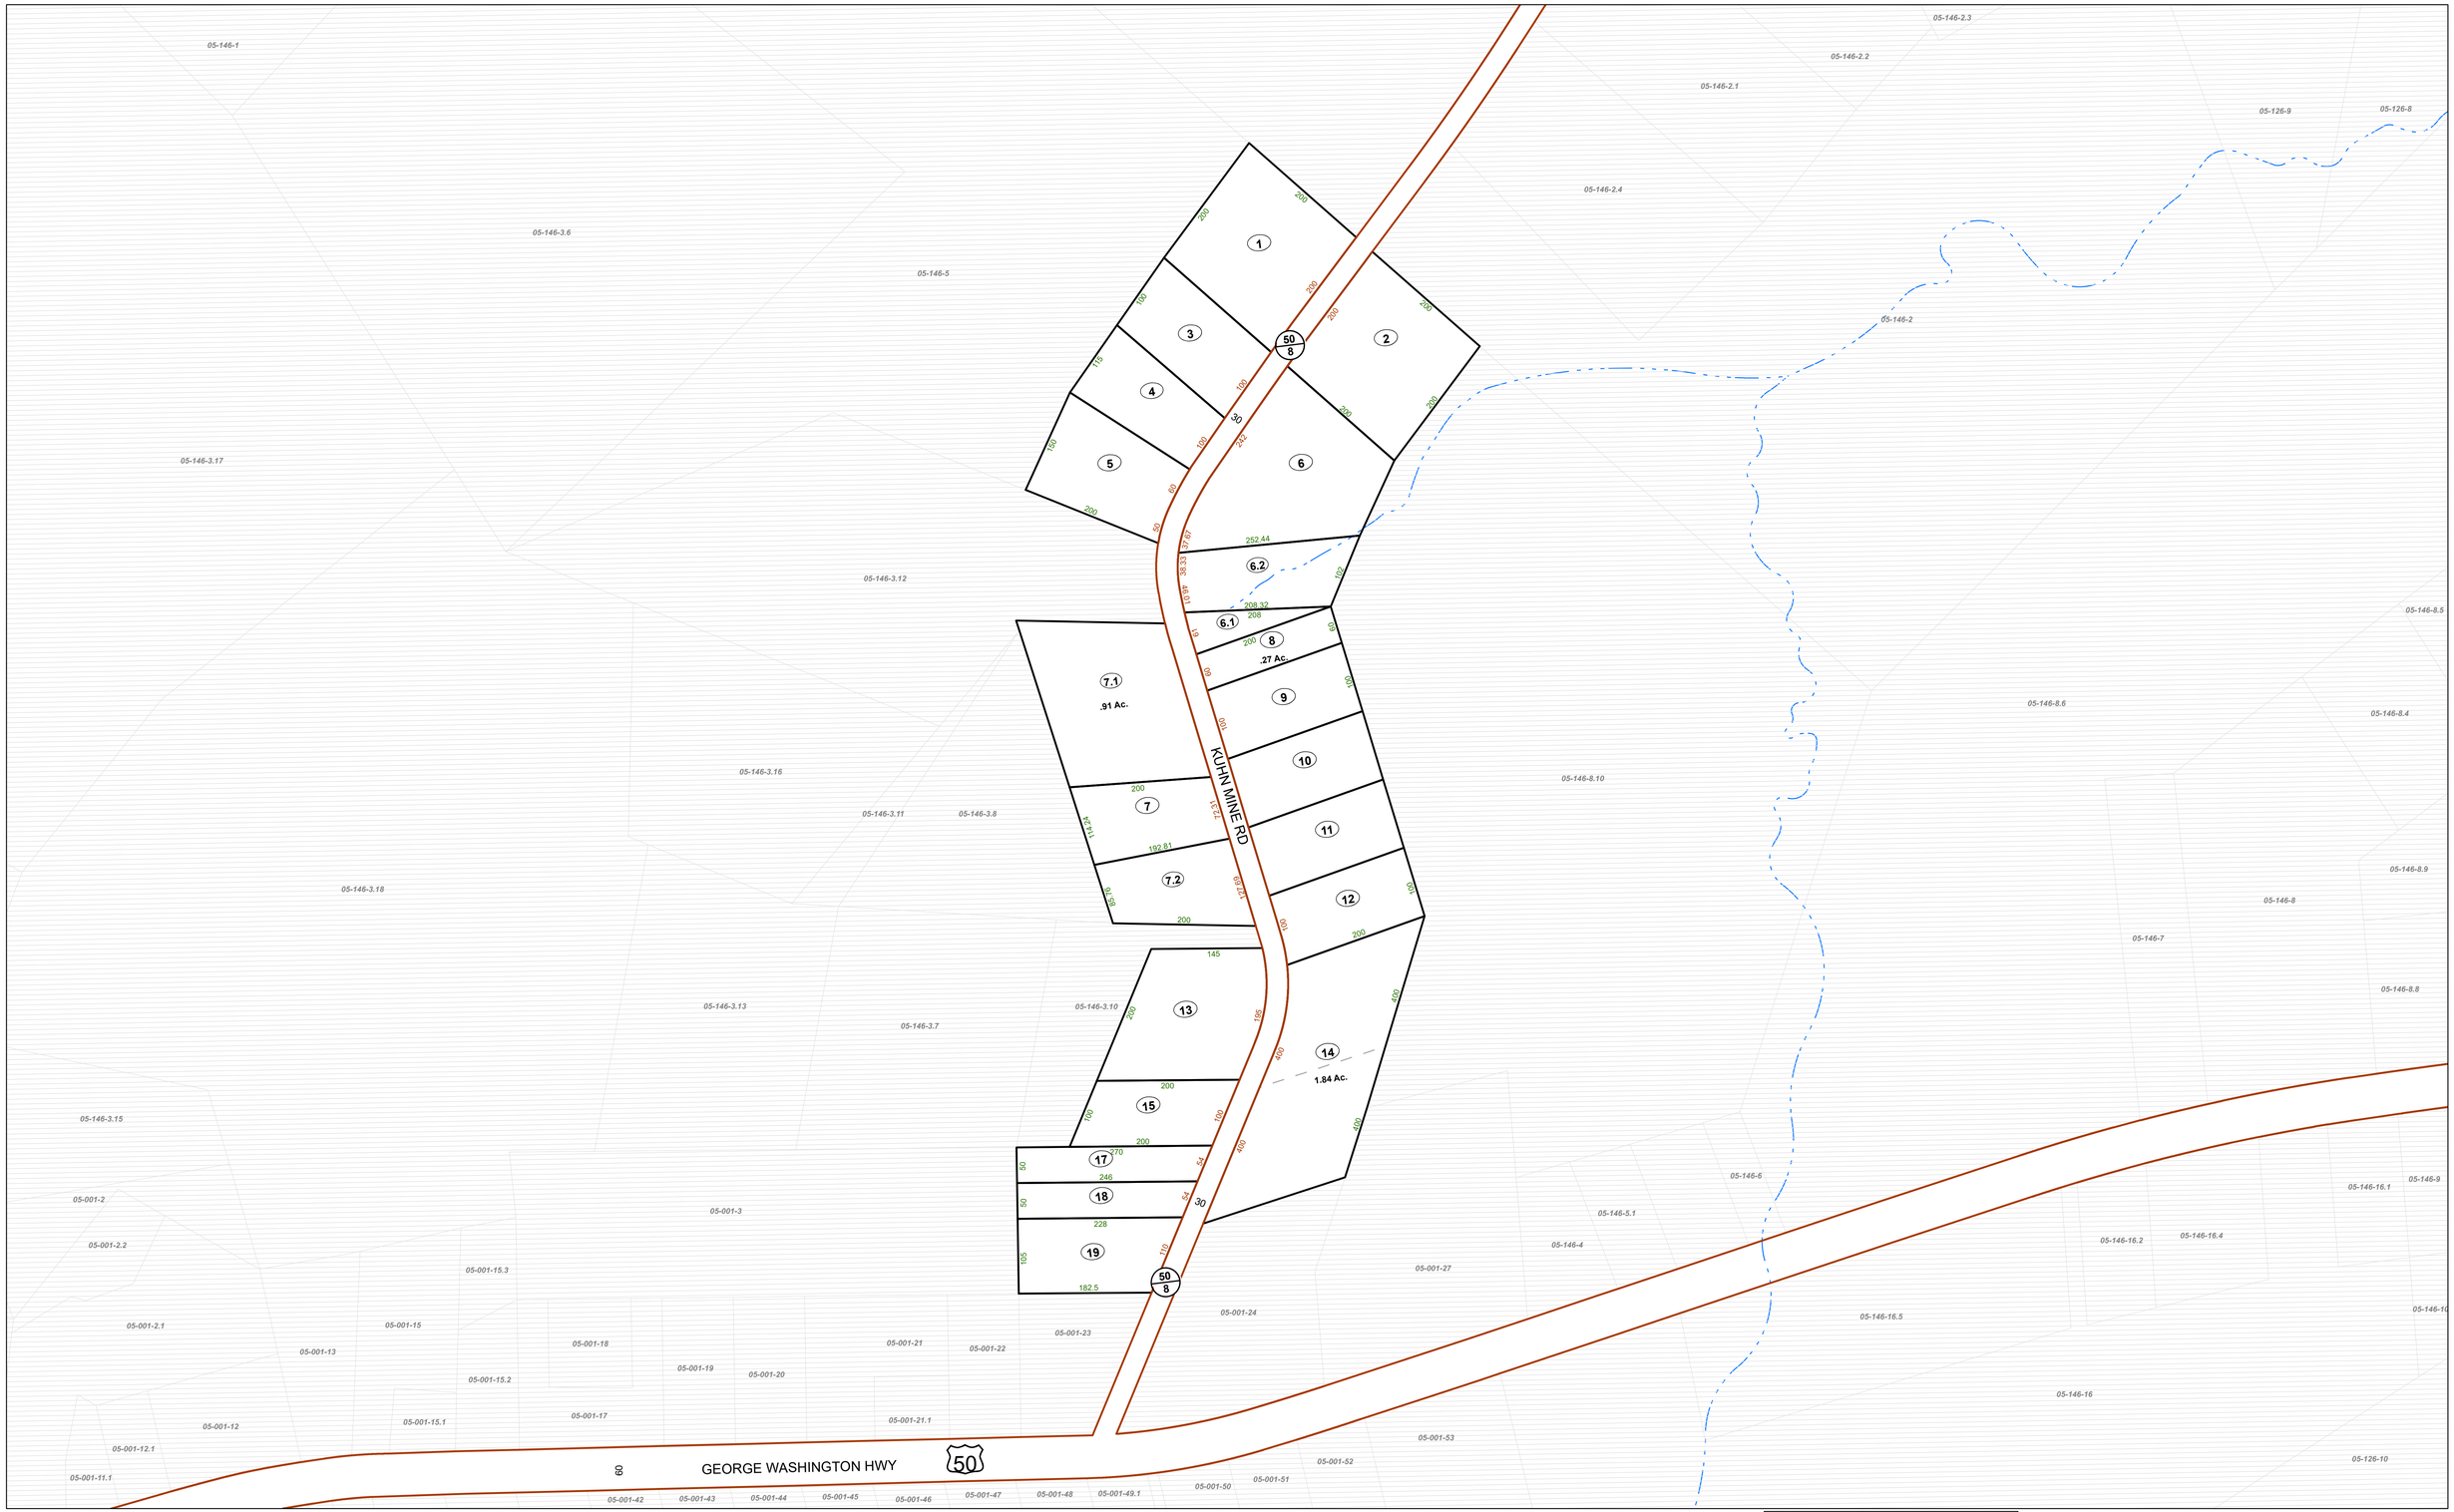

FOR TAX PURPOSES ONLY

Prepared By:

Ralph Layton
Grant County Assessor

Legend

Property Line		Original Lot Line	
Road Right of Way		Lot Number	(15)
Corporation Line		Parcel Number	99
District Line		Water	
County Line		Railroad	

Revisions

1	Revised 10/1/16	9		17	
2	Revised 01/28/2022	10		18	
3	Revised 01/18/2024	11		19	
4	Revised 01/31/2025	12		20	
5		13		21	
6		14		22	
7		15		23	
8		16		24	

STATE OF WEST VIRGINIA
COUNTY OF GRANT
Office of Assessor

UNION

Map: 2

Date, Aerial Photography: 2015

Date, Map: 1/31/2025

Scale: **1 " = 100 '**