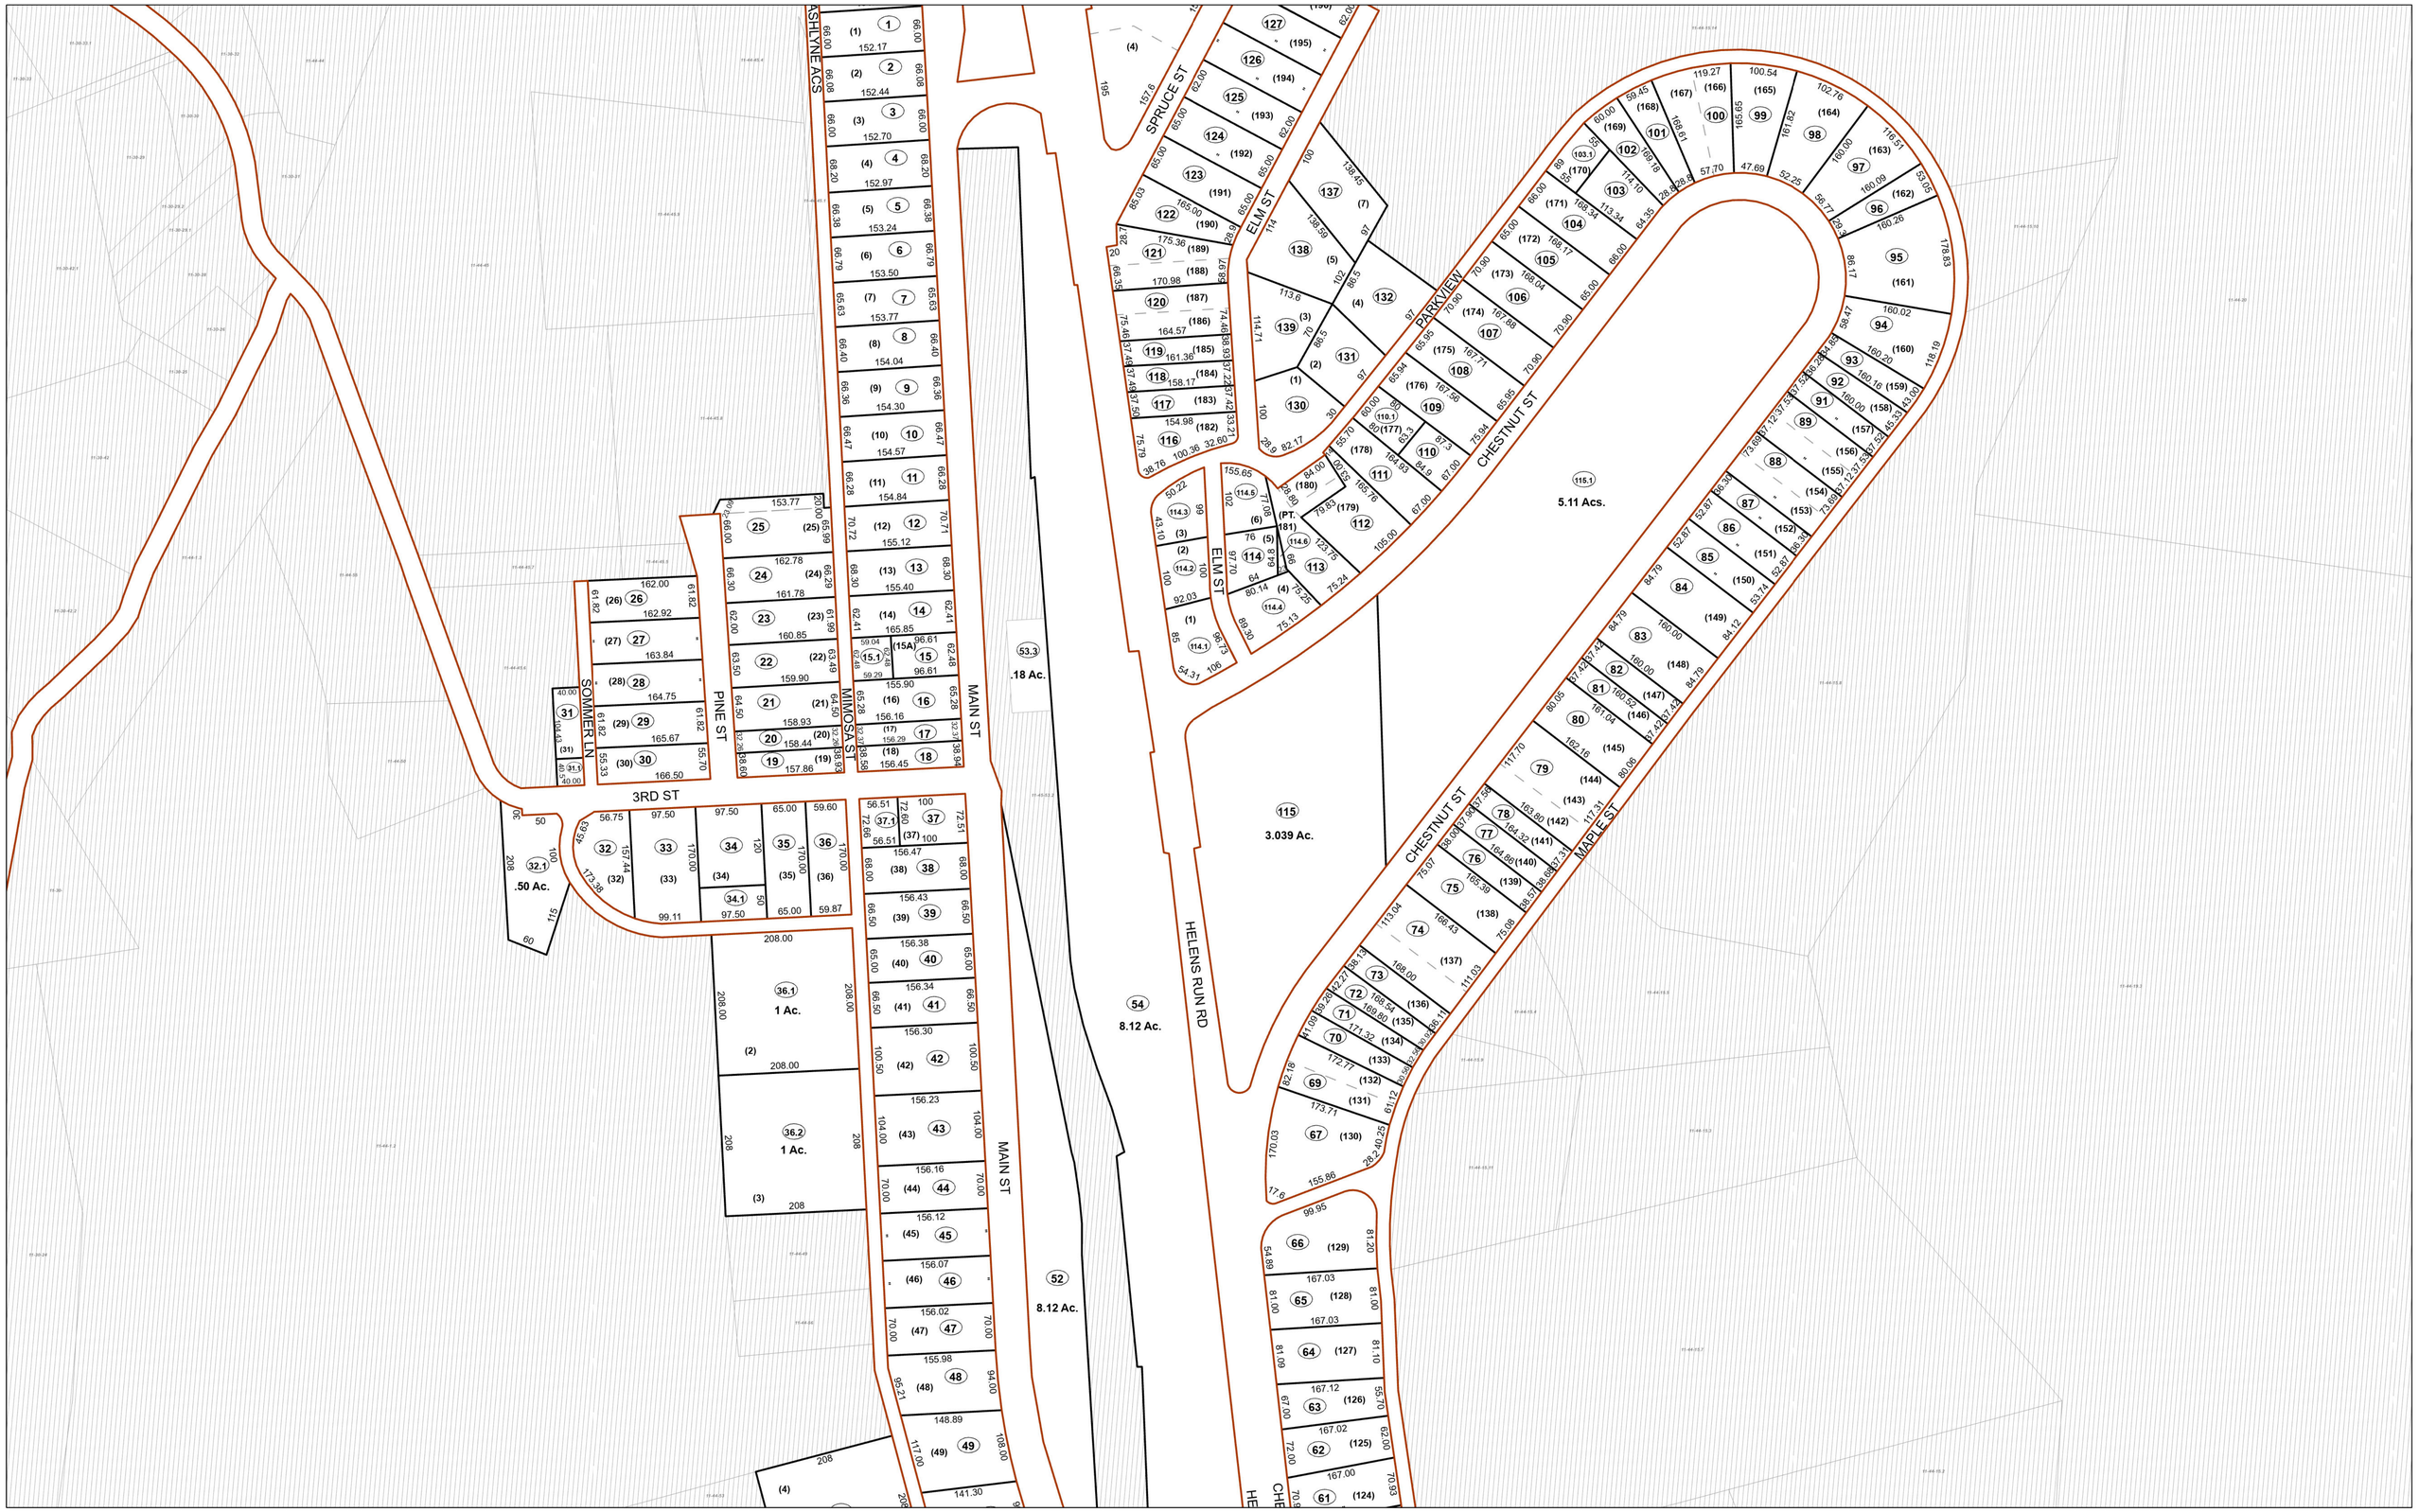

THIS DOCUMENT IS A TAX MAP: It was compiled for purposes of taxation from available record evidence and has not been field verified. It is not a valid survey plat. The existence of data on this map does not imply any "official" status to such data. The WV State Tax Dept. and the Marion County Assessor's Office assume no liability that might result from the use of this document.

REVISION HISTORY

1	OCT, 2016 NEW MAP TN	6	JAN, 2024 NEW MAP AGD	11	
2	OCT, 2018 NEW MAP TN	7	JAN, 2025 NEW MAP AGD	12	
3	OCT, 2019 NEW MAP TN	8		13	
4	OCT, 2021 NEW MAP TN	9		14	
5	NOV, 2022 NEW MAP AGD	10		15	

Legend

Property Line		County Line		Parcel Number	99
Road Right of Way		Original Lot Line		Water	
Corporation Line		Lot Number	(15)	Railroad	
District Line					

OFFICE OF THE MARION COUNTY ASSESSOR

All tax maps created under the provisions of reappraisal legislation are the property of Marion County Reappraisal Program and the reproduction, copying, distribution or sale of such maps or any copies thereof without the written permission of the Marion County Assessor is prohibited by law. 03-14

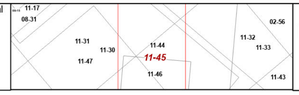

LINCOLN DISTRICT
Map: 11-45
Date of Map: 1/29/2025

N

1:1,200