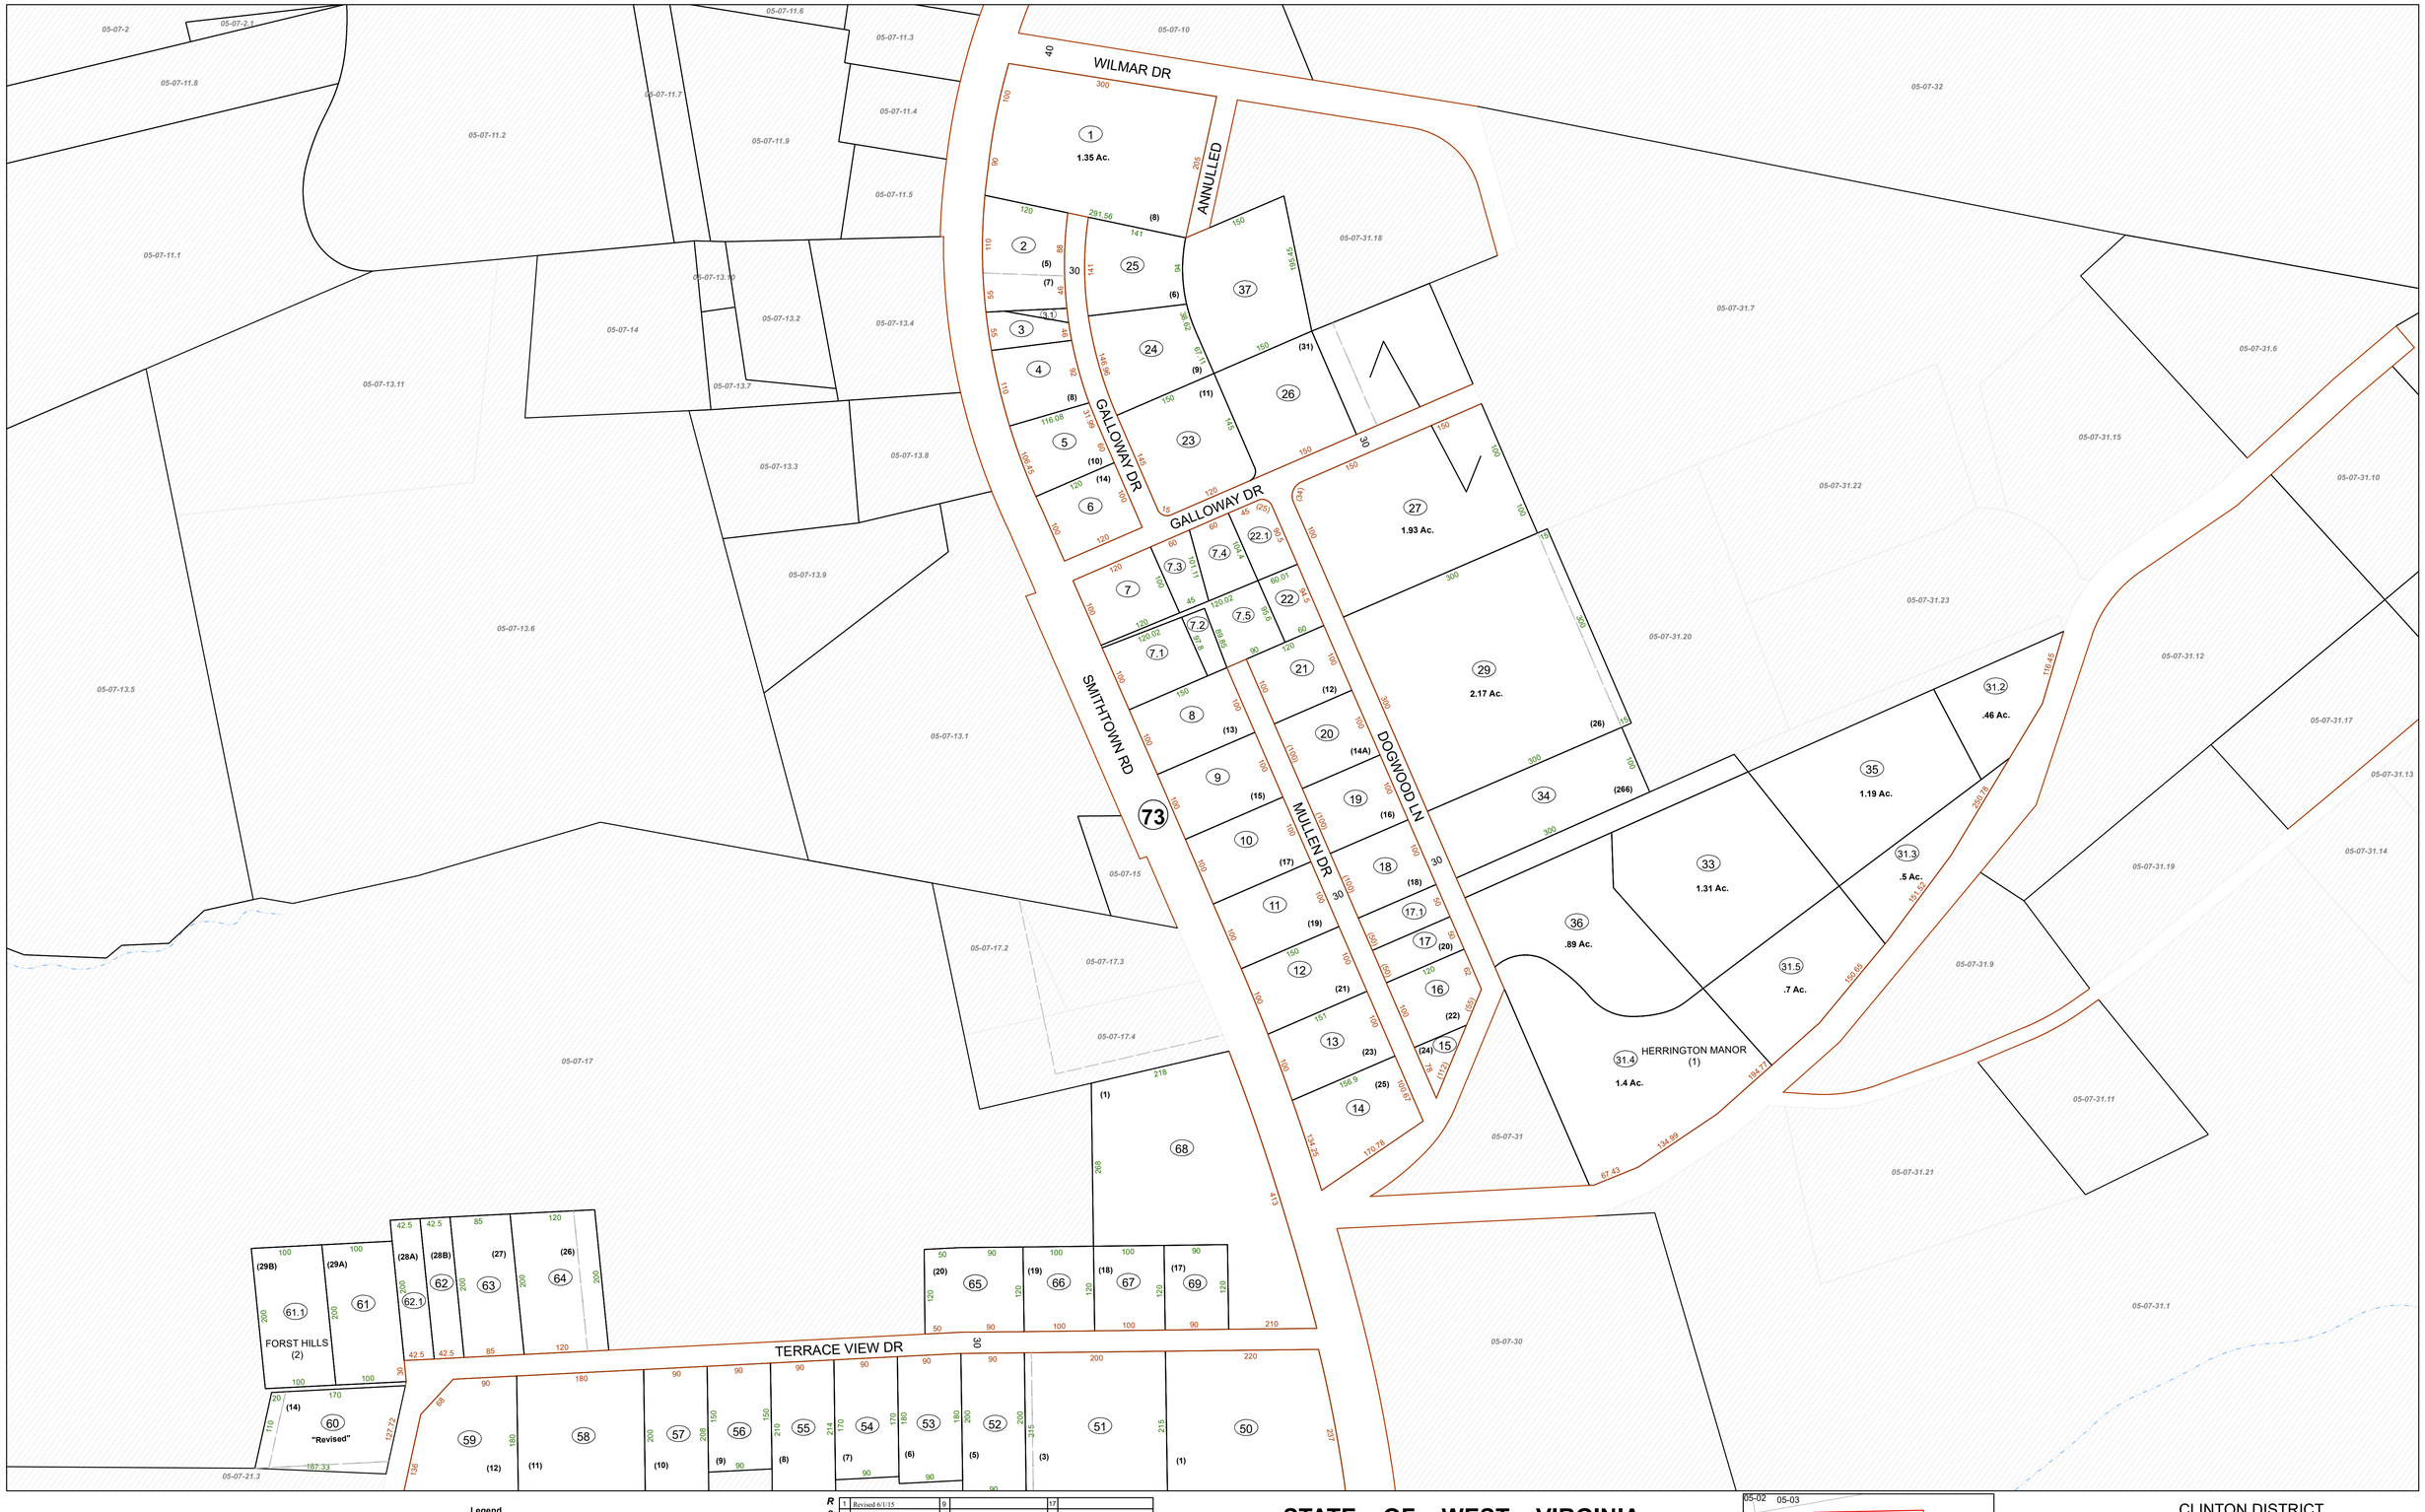

FOR TAX PURPOSES ONLY

Prepared By:

Mark Musick
Monongalia County Assessor

Legend

Property Line		Original Lot Line	
Road Right of Way		Lot Number	(15)
Corporation Line		Parcel Number	99
District Line		Water	
County Line		Railroad	

Revisions

1	Revised 6/1/15		9			17	
2	Mxd Rev.	01/2024 JF	10			18	
3	Mxd Rev.	12/2024 KG	11			19	
4			12			20	
5			13			21	
6			14			22	
7			15			23	
8			16			24	

STATE OF WEST VIRGINIA
COUNTY OF MONONGALIA

Office of Assessor

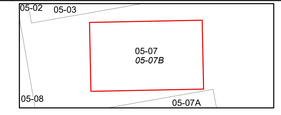

N

CLINTON DISTRICT

District 05 Map No: 07B

Date, Aerial Photography:

Date, Map: 12/19/2024

Scale: 1 " = 100 '