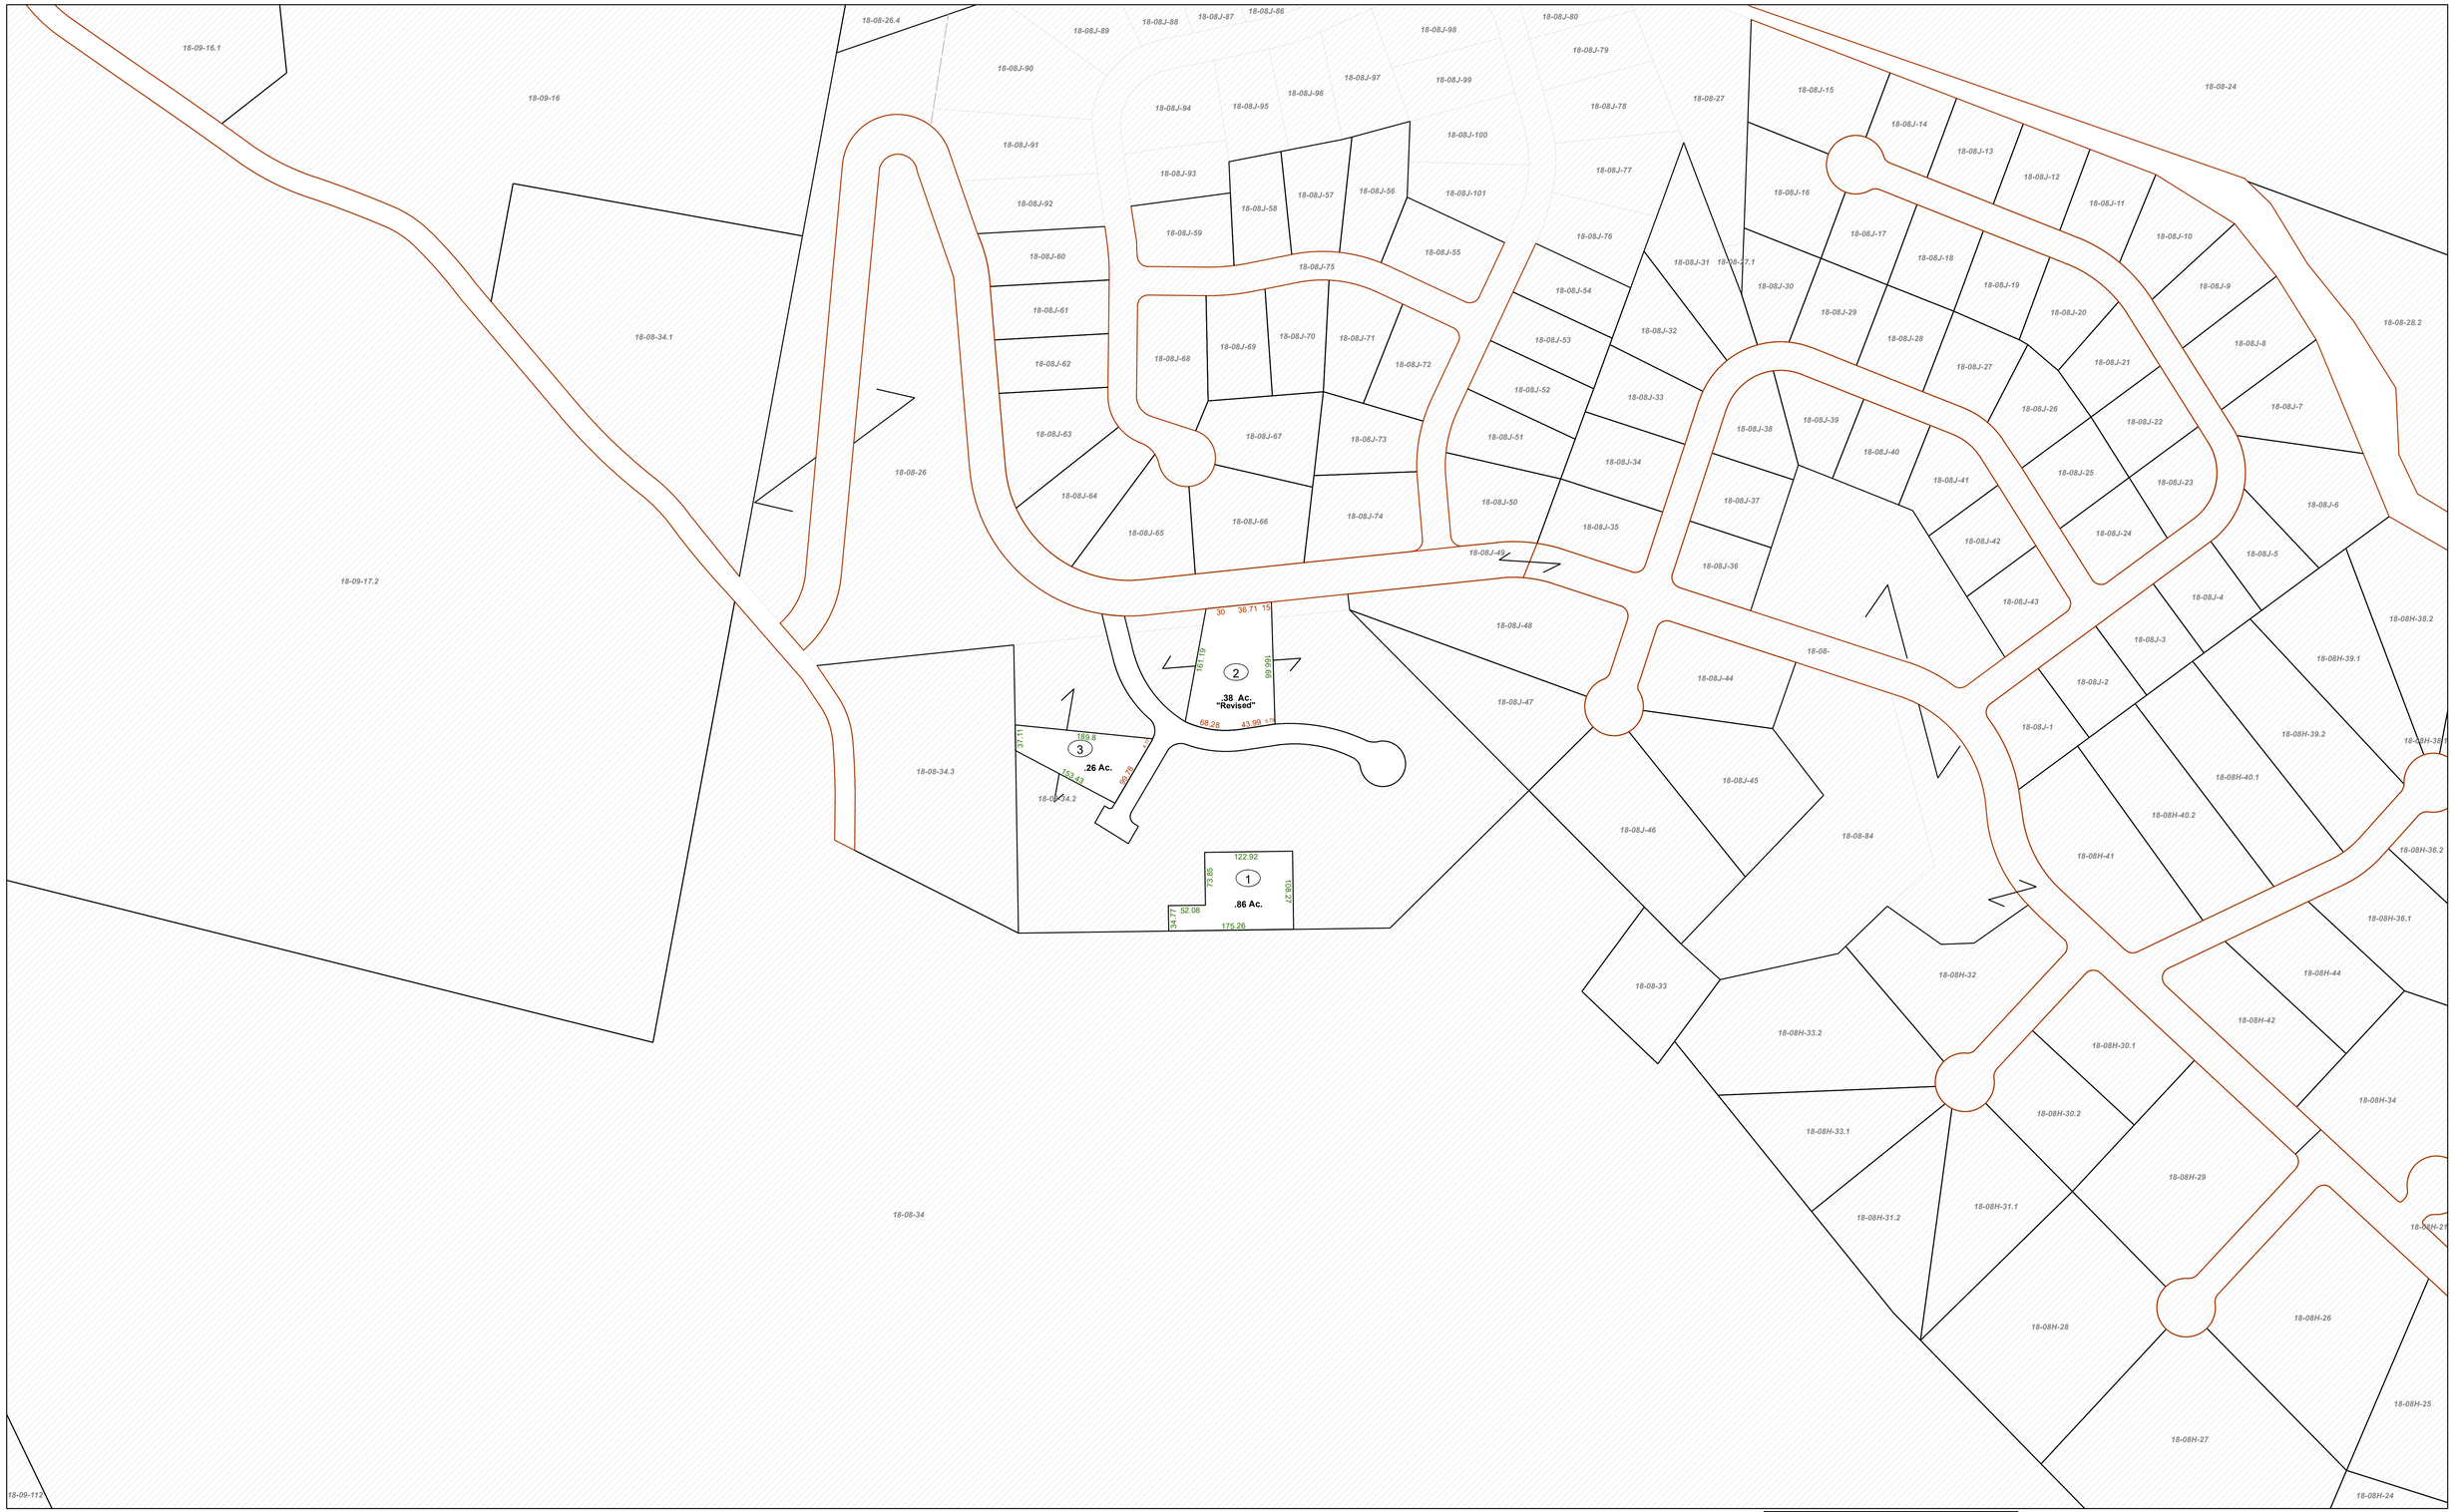

FOR TAX PURPOSES ONLY

Prepared By:

Mark Musick
Monongalia County Assessor

Legend

Property Line		Original Lot Line	
Road Right of Way		Lot Number	(15)
Corporation Line		Parcel Number	99
District Line		Water	
County Line		Railroad	

Revisions

1	Revised 6/1/15			9		17	
2	Mod Rev.	01/2024	JF	10		18	
3	Mod Rev.	01/2025	KG	11		19	
4				12		20	
5				13		21	
6				14		22	
7				15		23	
8				16		24	

STATE OF WEST VIRGINIA
COUNTY OF MONONGALIA

Office of Assessor

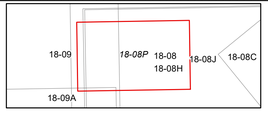

N

UNION DISTRICT

District 18 Map No: 08P

Date, Aerial Photography:

Date, Map: 1/28/2025

Scale: **1 " = 100 '**