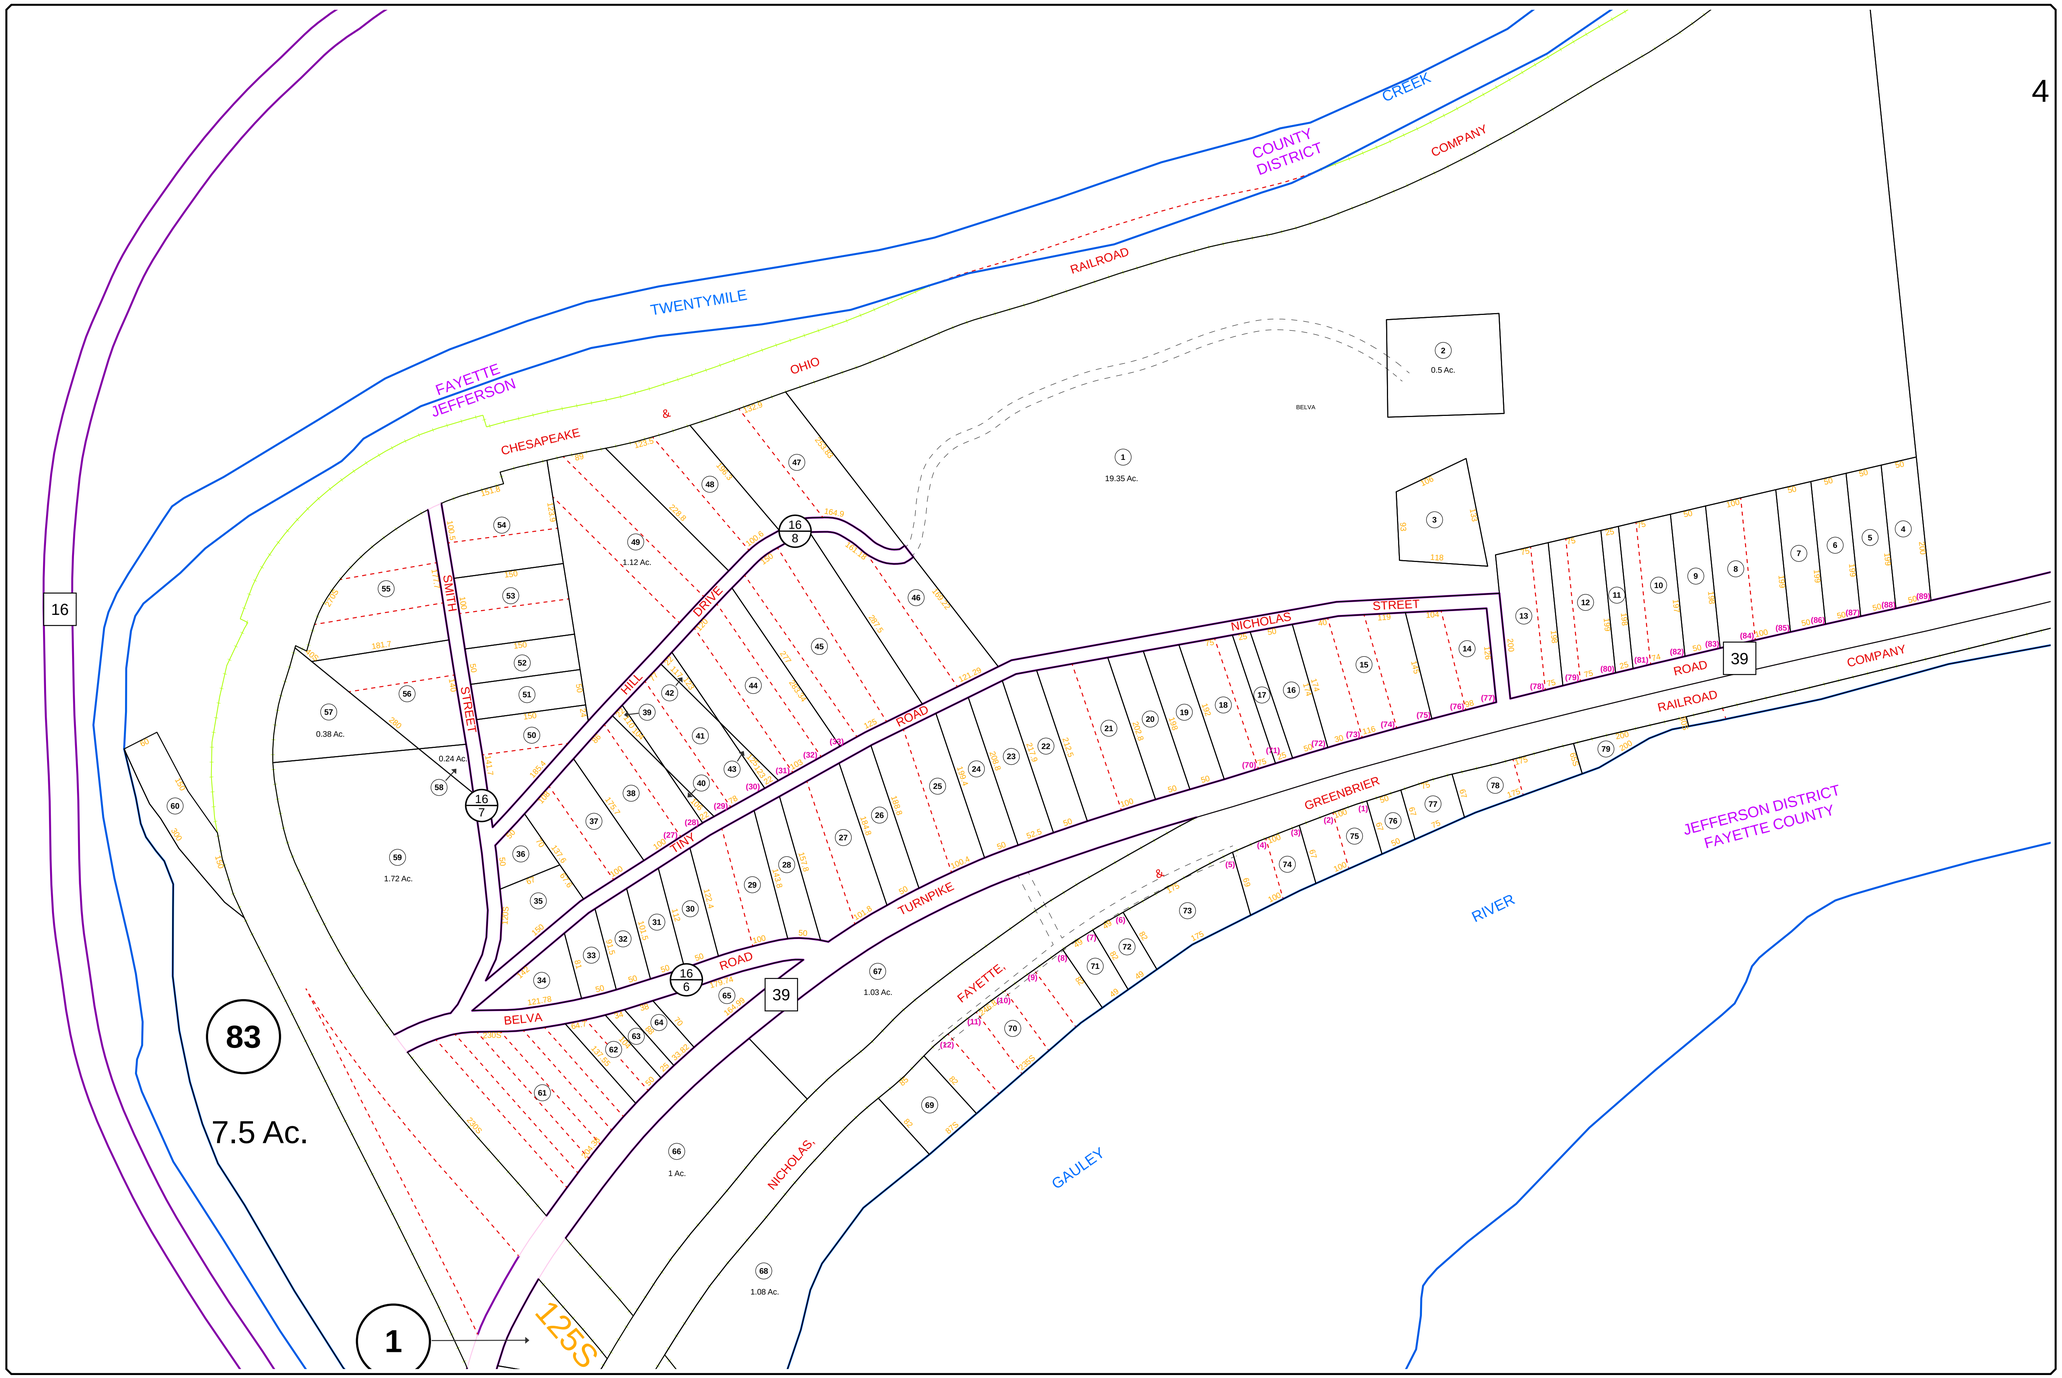

NICHOLAS COUNTY, WV
EST. 1818
ASSESSOR'S OFFICE

JEFFERSON DISTRICT

Nicholas County, WV

N

DISTRICT : 04

TAX YEAR : 2025

MAP NUMBER : 24A

SCALE: 1"=100'

Legend

PARCEL_HOOKS
LEADER_LINES
PARCELS
PARCEL SKETCH
ROAD ROW
RAILROAD ROW
PREVIOUS DEED
ROAD AND RAILROAD ROW
ROAD EASEMENT
PARCEL EASEMENT
RIVER

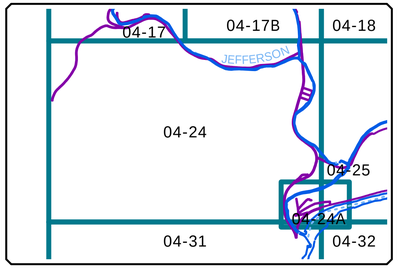

REPRODUCTION OF TAX MAPS PROHIBITED
- It is unlawful to copy, photocopy, scan, photograph, or otherwise reproduce this tax map. Pursuant to the provisions of W.Va. CSR § 189-5-5 (2013) no person may reproduce, copy, distribute or sell copies of tax maps prepared by the counties without having first obtained the written permission of the Nicholas County Assessor. In addition to other penalties and civil remedies, any person who, without the written permission of the Nicholas County Assessor, reproduces, copies, distributes, or sells or who allows the reproduction, copying, distribution or sale of tax maps prepared by the Nicholas County Assessor, shall be refused permission by the Nicholas County Assessor or Assessor's agent to purchase tax maps in the future.

REVISIONS

NAME	DATE
BMB	2025