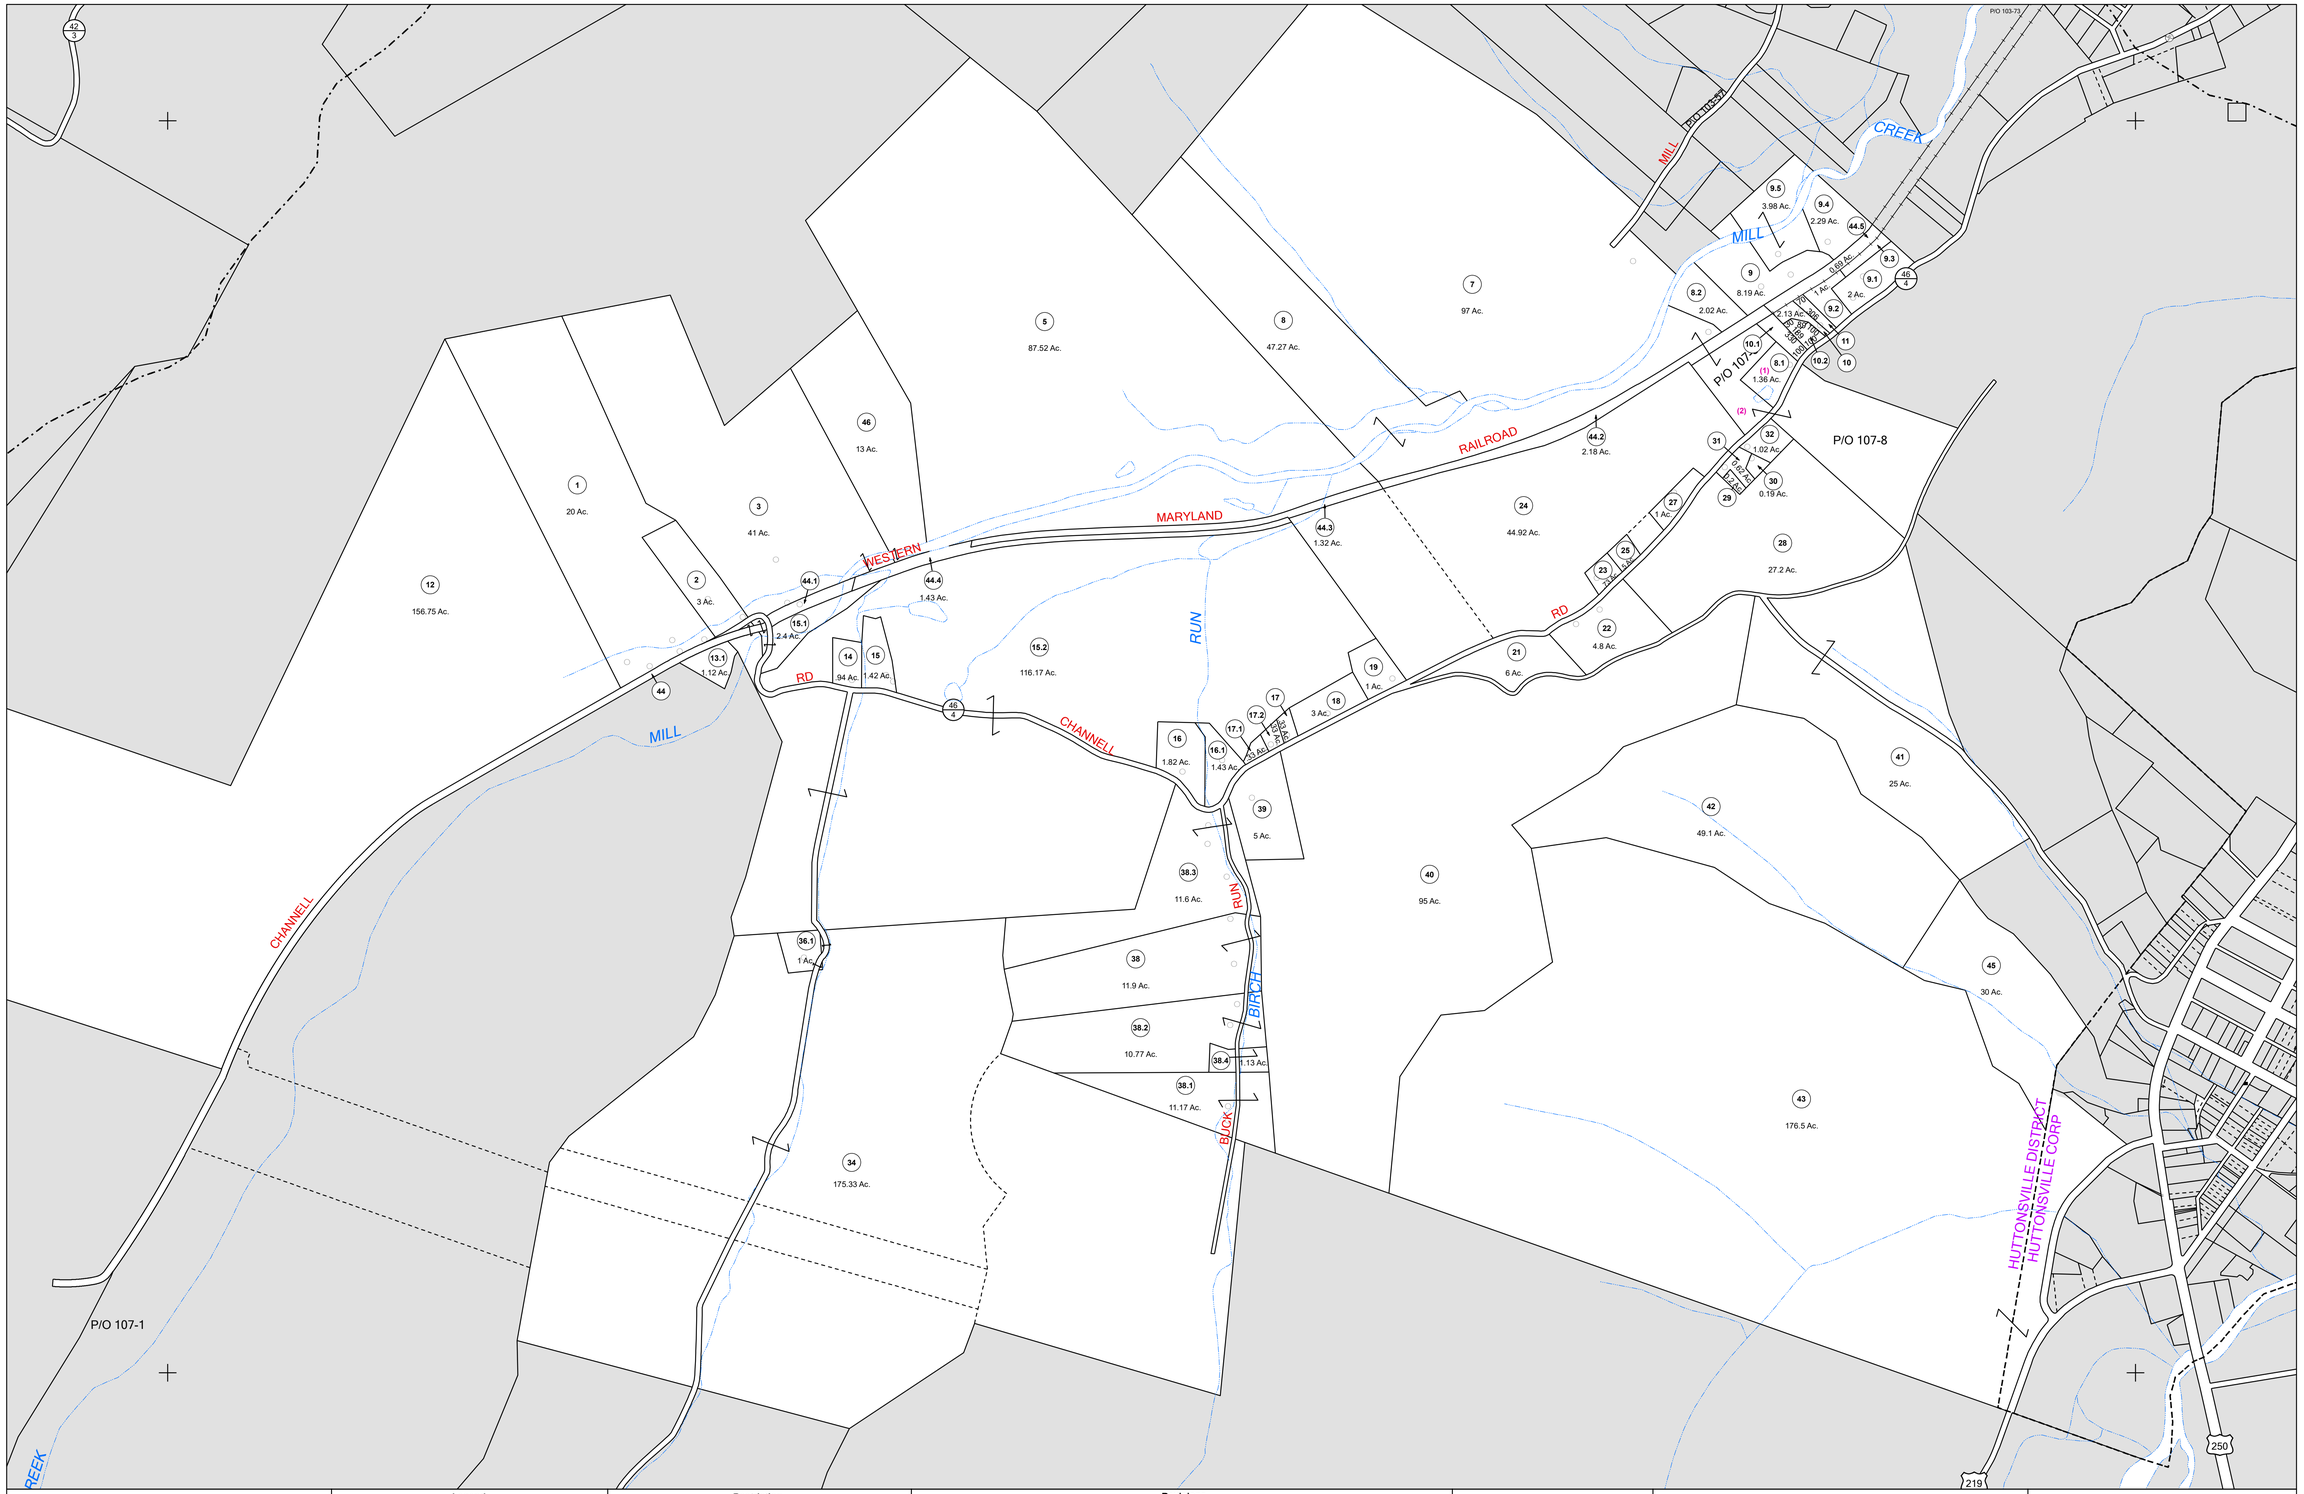

N

FOR TAX PURPOSES ONLY

LANDMARK geospatial

Legend

District Boundary	Deed lot Number (15)
Previous Deed	Parcel or Index Number 9
Property	UNKNOWN
Road Easement	Improvement
Railroad Right of Way	Cemetery
Road Right of Way	School
River	Church

Restriction

All tax maps created under the provisions of reappraisal legislation are the property of the Assessor of Randolph County, West Virginia and the reproduction copying, modification, distribution or sale of such tax maps or any copies thereof without the written permission of the Randolph County Assessor is prohibited by law.

Revisions

1	6-30-1964	10	OGIS J.E.B. 5-1-1996	19	S.T.P. 7-1-2016	28	
2	T.R.L. 7-1980	11	SLS INC. J.W.M. 4-1997	20	S.T.P. 5-18-2017	29	
3	L.E.S. 7-1-1983	12	P.K.Y. 7-1-2000	21		30	
4	D.F. 7-1-1984	13	P.K.Y. 7-1-2004	22		31	
5	T.R.L. 7-1986	14	A.K.B. 7-1-2005	23		32	
6	N.C.S. 7-1-187	15	A.L.I. 7-1-2010	24		33	
7	OGIS 2-28-1991	16	S.T.P. 7-1-2013	25		34	
8	OGIS S.A.J. 5-1-1993	17	S.T.P. 7-1-2014	26		35	
9	OGIS R.R.O. 3-1994	18	S.T.P. 7-1-2015	27		36	

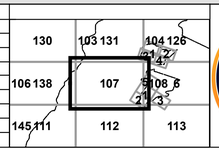

OFFICE OF THE ASSESSOR
RANDOLPH COUNTY
WEST VIRGINIA

RANDOLPH COUNTY

Assessor's Office

Phyllis K. Yokum, Assessor

ELKINS, WV

HUTTONSVILLE

District 09 Map No. 107

Date of Publication: 2/3/2025

Scale: 1"=400'