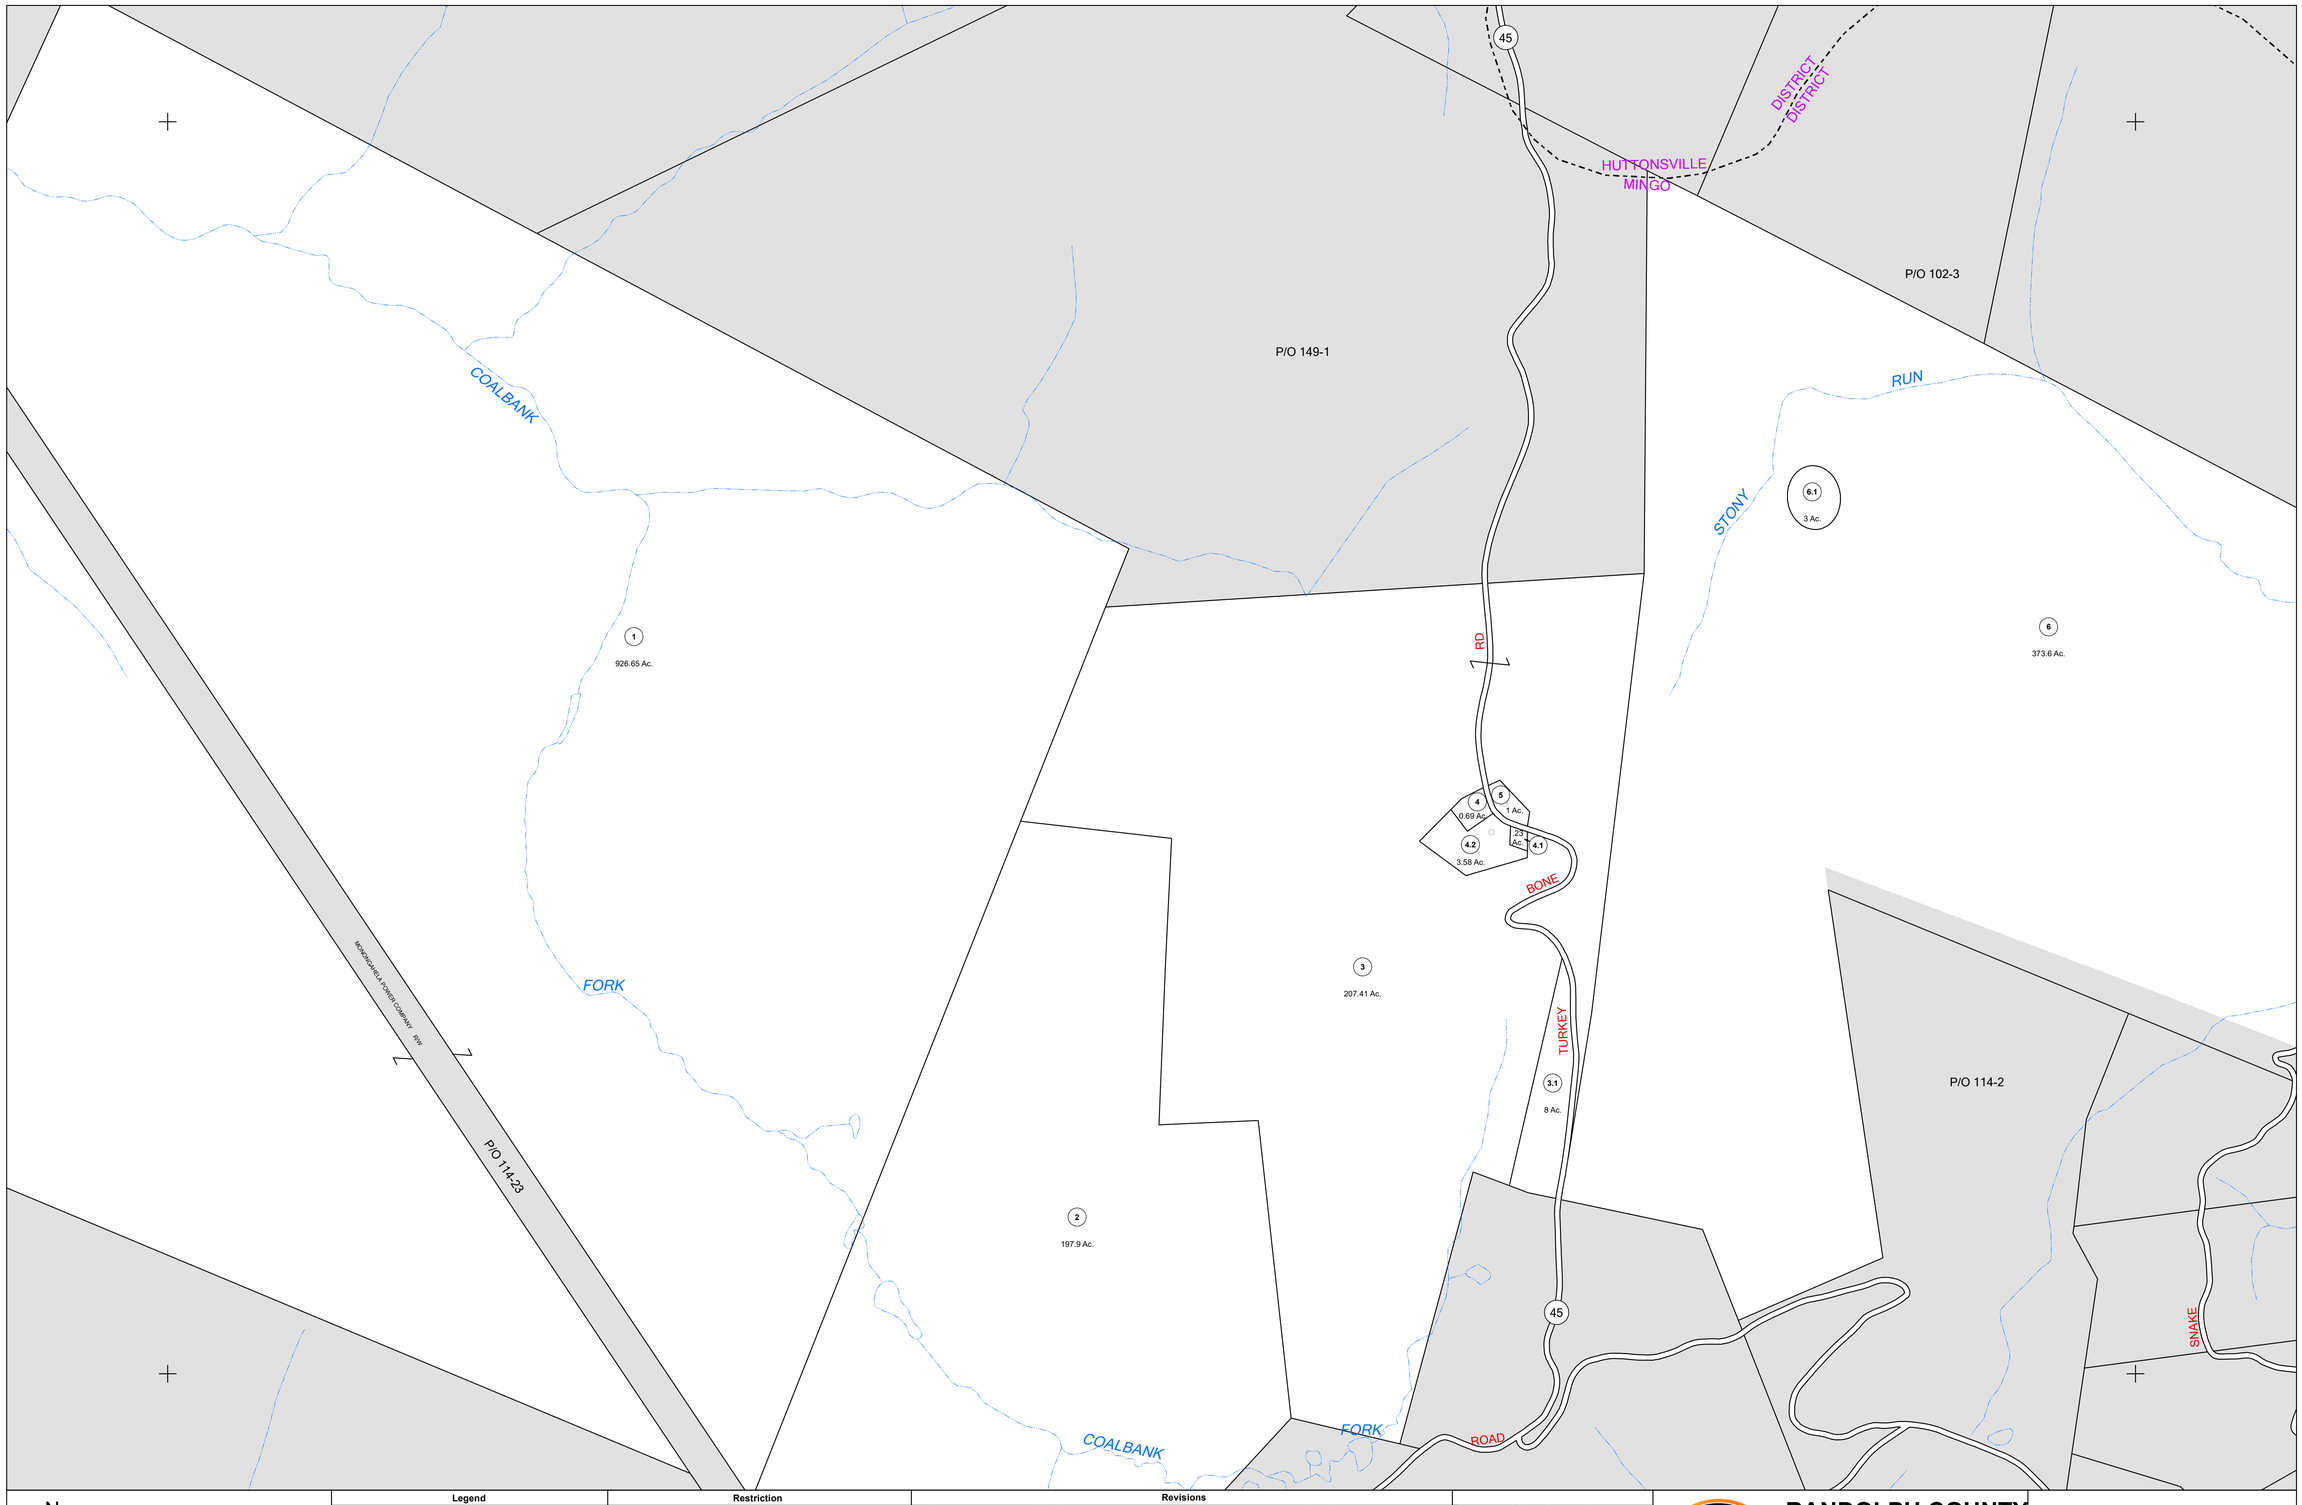

N

FOR TAX PURPOSES ONLY

LANDMARK geospatial

Legend

District Boundary		Deed lot Number	(15)
Previous Deed		Parcel or Index Number	9
Property		UNKNOWN	
Road Easement		Improvement	
Railroad Right of Way		Cemetery	
Road Right of Way		School	
River		Church	

Restriction

All tax maps created under the provisions of reappraisal legislation are the property of the Assessor of Randolph County, West Virginia and the reproduction, copying, modification, distribution or sale of such tax maps or any copies thereof without the written permission of the Randolph County Assessor is prohibited by law.

Revisions

1	6-30-1964	10		19		28	
2	D.F. 7-1-1983	11		20		29	
3	L.E.S. 7-1-1983	12		21		30	
4	R.L.B. 7-1-1984	13		22		31	
5	R.E.B. 7-1-1989	14		23		32	
6	OGIS D.S.H. 2-23-199	15		24		33	
7	OGIS J.E.B. 4-15-1992	16		25		34	
8	OGIS J.E.B. 5-1-1996	17		26		35	
9	P.K.Y. 7-1-2000	18		27		36	

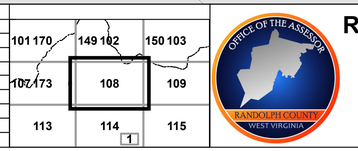

OFFICE OF THE ASSESSOR · RANDOLPH COUNTY · WEST VIRGINIA

RANDOLPH COUNTY

Assessor's Office

Phyllis K. Yokum, Assessor

ELKINS, WV

MINGO

District 13 Map No. 108

Date of Publication: 2/3/2025

Scale: 1"=400'